
Sec. No. 31, Township 76, Range 28.

PLAT OF A SURVEY MADE FOR HARRY HOENESS & LURA HOENESS
IN THE EAST HALF (E½) OF THE NORTHEAST QUARTER (NE¼)
OF SECTION 31, TOWNSHIP 76 NORTH, RANGE 28 WEST OF THE 5th P.M.,
MADISON COUNTY, IOWA

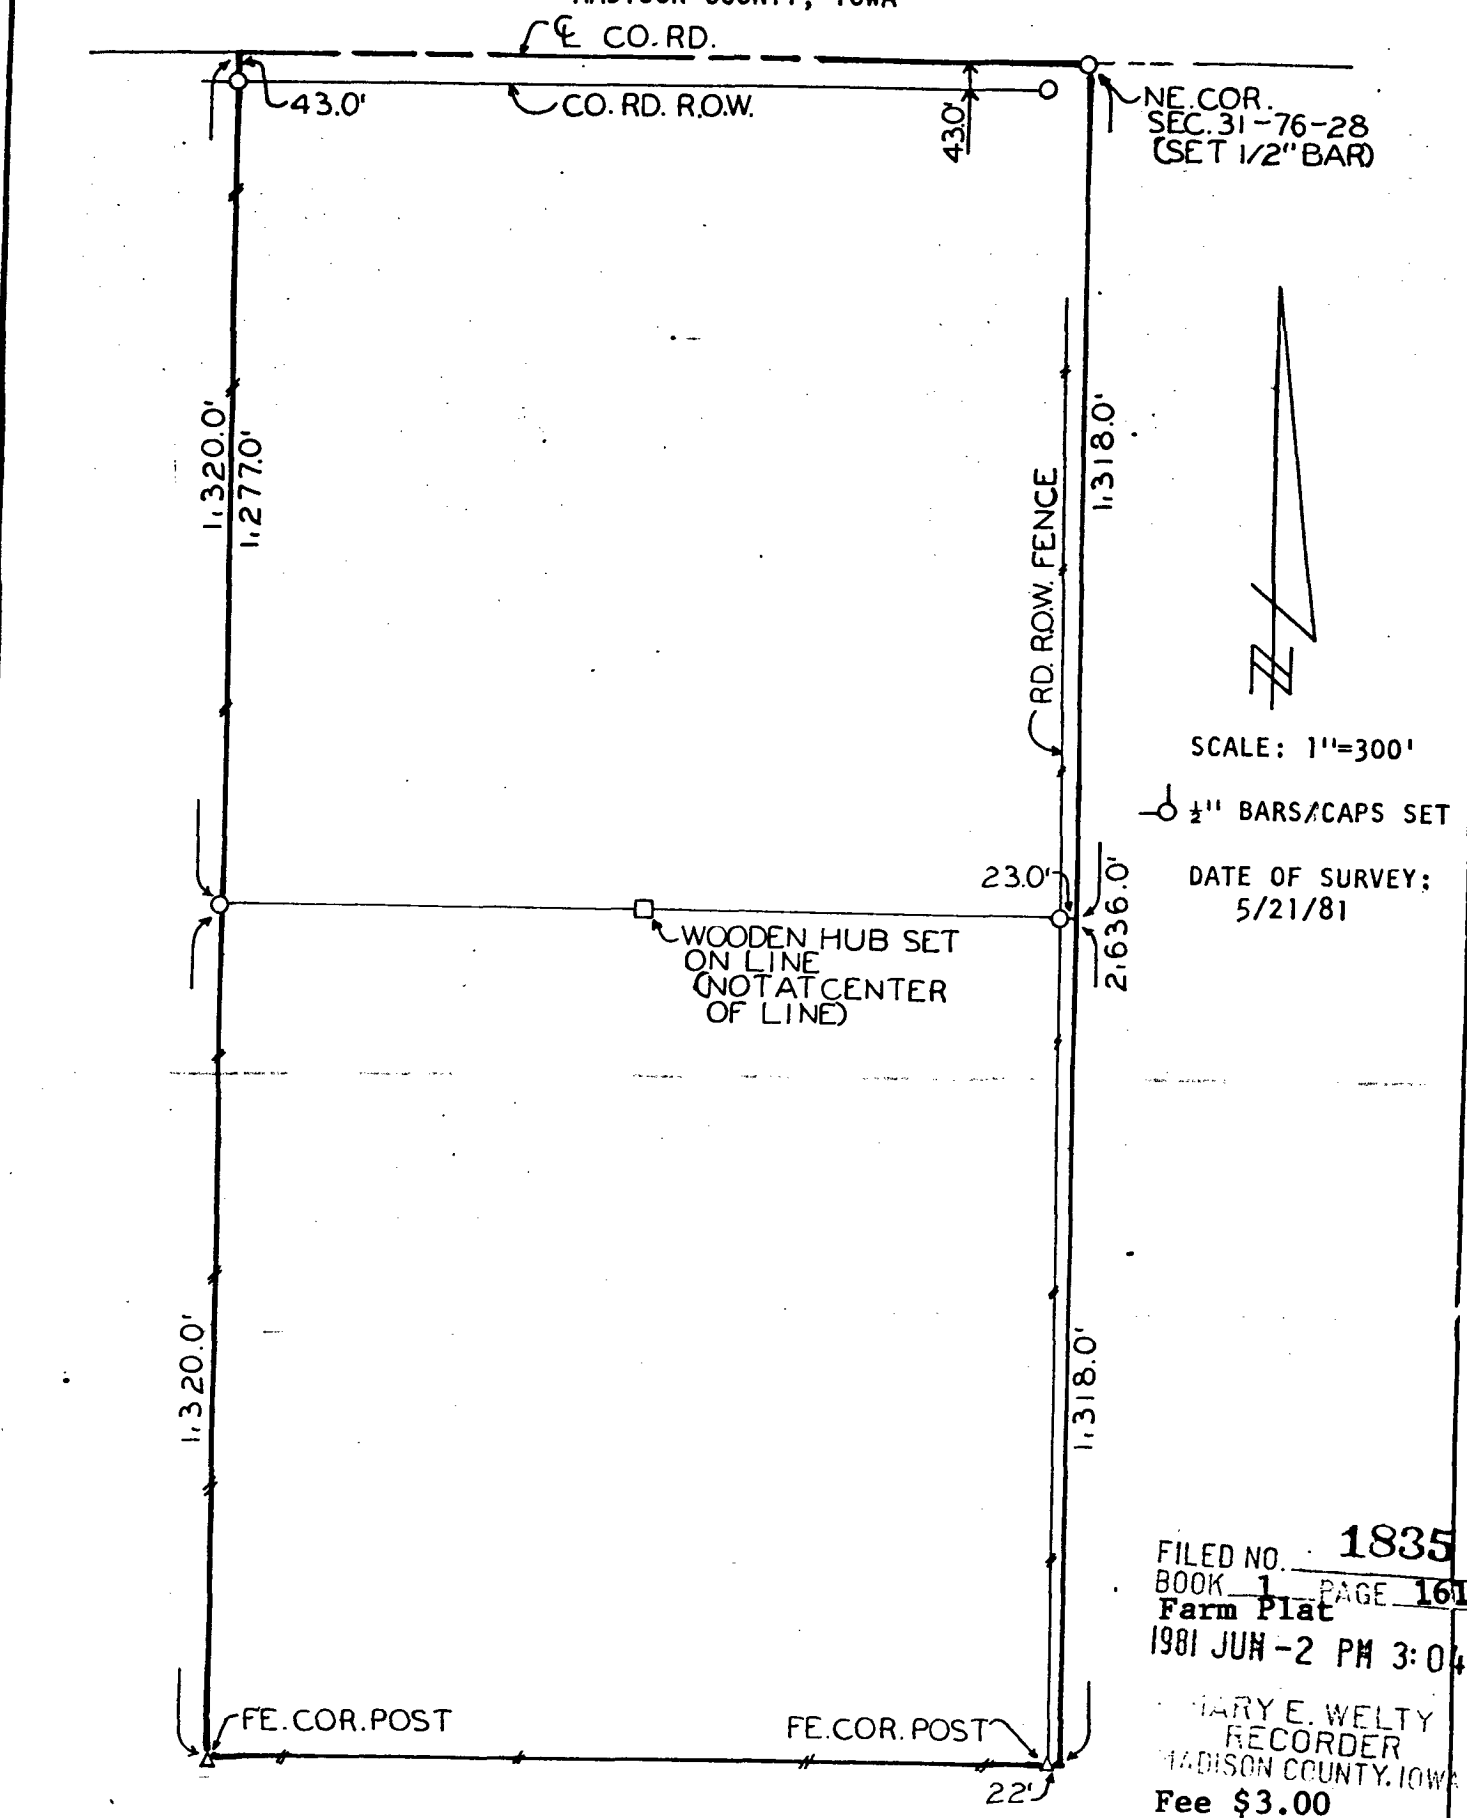

FILED NO. 1835
BOOK 1 PAGE 161
Farm Plat
1981 JUN -2 PM 3:04

MARY E. WELTY
RECORDER
MADISON COUNTY, IOWA
Fee $3.00

DESCRIPTION:
PLAT SHOWING MEASUREMENTS TO SPLIT THE EAST HALF (E½) OF THE NORTHEAST QUARTER (NE¼) OF SECTION 31, TOWNSHIP 76 NORTH, RANGE 28 WEST OF THE 5TH P.M., MADISON COUNTY, IOWA INTO THE NE¼ OF THE NE¼ AND THE SE¼ OF THE NE¼ OF SAID SECTION 31.

I HEREBY CERTIFY THAT THIS PLAN, SPECIFICATION, PLAT, MAP, SURVEY OR REPORT WAS MADE BY ME OR UNDER MY DIRECT PERSONAL SUPERVISION AND THAT I AM A DULY REGISTERED PROFESSIONAL ENGINEER AND LAND SURVEYOR UNDER THE LAWS OF THE STATE OF IOWA

SIGNED J. M. Hochstetler DATE 5/26/81

J. M. Hochstetler P.E. & L.S. Iowa Reg. No. 6808

VANCE & HOCHSTETLER, P.C.
CONSULTING ENGINEERS
WINTERSET, IOWA