IRREGULAR SURVEY OF

NOTE.—Record Surveyor's Certificate in marginal lines, numbering each survey from 1 up, on each section.


Acres, Blackmar & Co., Makers, Burlington, Iowa.

6-9-1981 #1869 S 2:17 PM

EXHIBIT C

DEED RECORD 113

PLAT OF A SURVEY MADE FOR KENNETH DOUDNA
IN THE SOUTHWEST QUARTER (SW¼)
OF SECTION 13, TOWNSHIP 77 NORTH, RANGE 26 WEST OF THE 5th P.M.,
MADISON COUNTY, IOWA

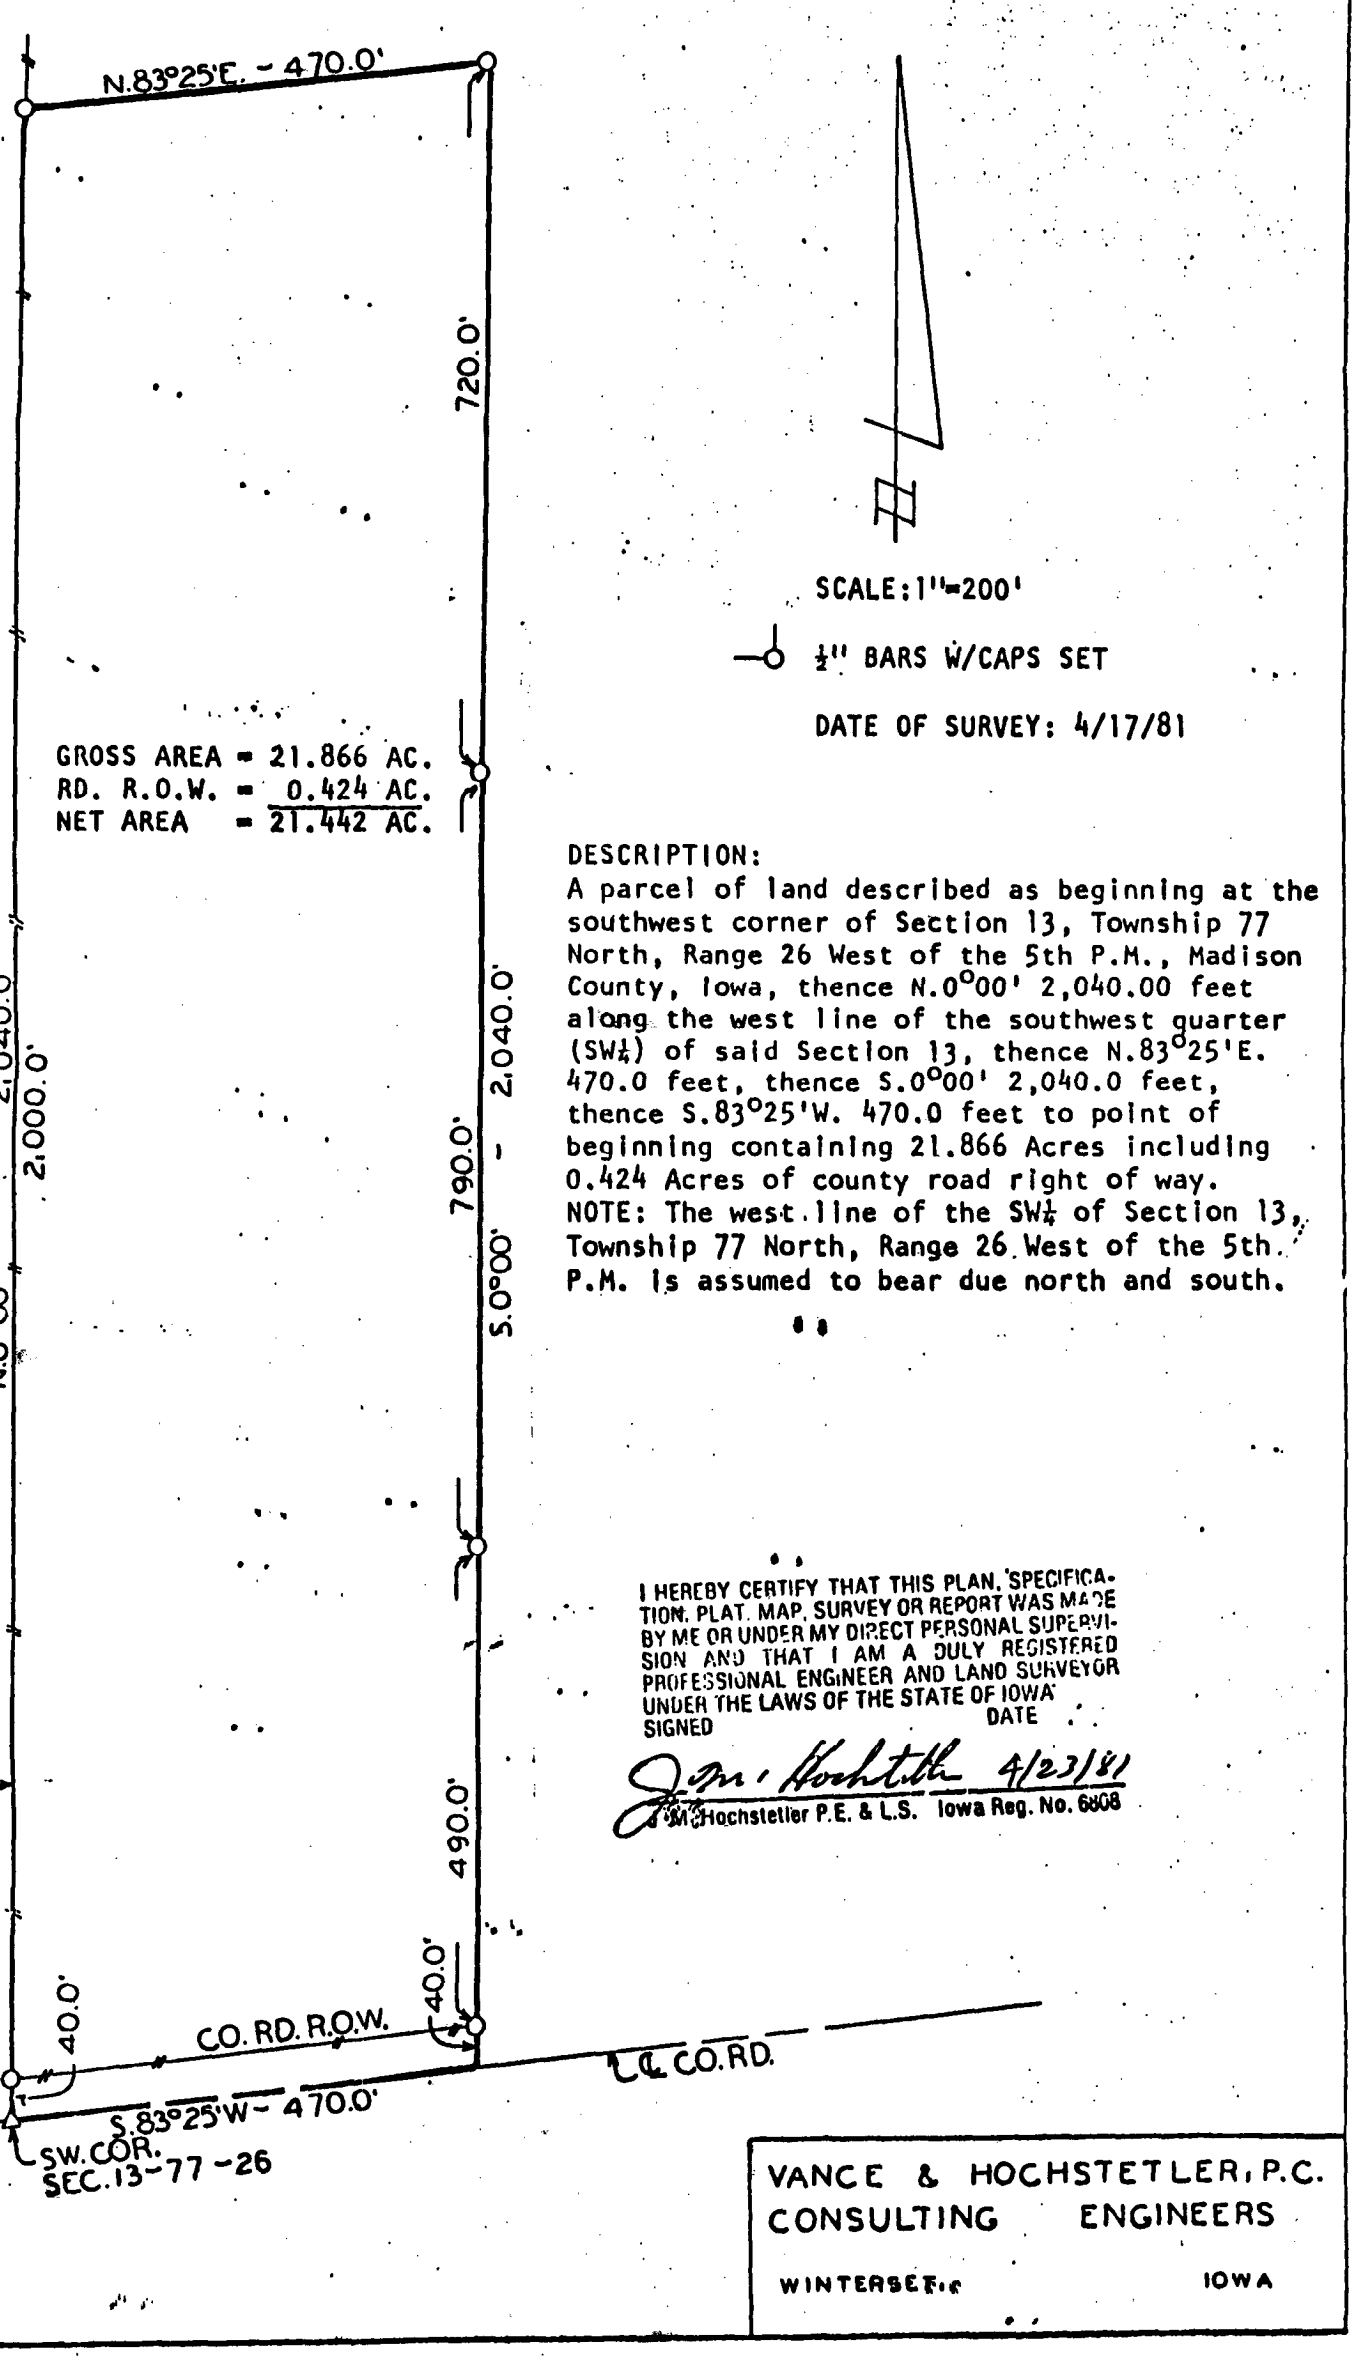

GROSS AREA = 21.866 AC.
RD. R.O.W. = 0.424 AC.
NET AREA = 21.442 AC.

SCALE: 1"=200'

½" BARS W/CAPS SET

DATE OF SURVEY: 4/17/81

DESCRIPTION:
A parcel of land described as beginning at the southwest corner of Section 13, Township 77 North, Range 26 West of the 5th P.M., Madison County, Iowa, thence N.0°00' 2,040.00 feet along the west line of the southwest quarter (SW¼) of said Section 13, thence N.83°25'E. 470.0 feet, thence S.0°00' 2,040.0 feet, thence S.83°25'W. 470.0 feet to point of beginning containing 21.866 Acres including 0.424 Acres of county road right of way.
NOTE: The west line of the SW¼ of Section 13, Township 77 North, Range 26 West of the 5th. P.M. is assumed to bear due north and south.

I HEREBY CERTIFY THAT THIS PLAN, SPECIFICATION, PLAT, MAP, SURVEY OR REPORT WAS MADE BY ME OR UNDER MY DIRECT PERSONAL SUPERVISION AND THAT I AM A DULY REGISTERED PROFESSIONAL ENGINEER AND LAND SURVEYOR UNDER THE LAWS OF THE STATE OF IOWA
SIGNED DATE

J. M. Hochstetler 4/23/81

J. M. Hochstetler P.E. & L.S. Iowa Reg. No. 6808

VANCE & HOCHSTETLER, P.C.
CONSULTING ENGINEERS
WINTERSET, IOWA

Sec. No. 13, Township 77, Range 26

N.00°00' along the west line of the SW¼ of said Section 13, 726.8 feet; thence S.87°02'E. 1,320.30 feet to the East line of the SW¼ of the SW¼ of said Section 13; thence S.00°00' 462.81 feet; thence N.87°02'W. 330.00 feet thence S.00°00' 264.00 feet to the South line of said SW¼ of the SW¼; thence N.87°02'W. 990.30 feet to the point of beginning containing 20.00 Acres including 1.3227 Acres of County Road Right-of-way.

NOTE: The west line of the SW¼ of Section 13, Township 77 North, Range 27 West of the 5th P.M., Madison County, Iowa is assumed to bear due North and South.


I HEREBY CERTIFY THAT THIS PLAN, SPECIFICATION, PLAT, MAP, SURVEY OR REPORT WAS MADE BY ME OR UNDER MY DIRECT PERSONAL SUPERVISION AND THAT I AM A DULY REGISTERED PROFESSIONAL ENGINEER AND LAND SURVEYOR UNDER THE LAWS OF THE STATE OF IOWA

6-9-1981 2:17 PM #1869 S

N87°02'W 330.00

Exhibit D

PLAT OF A SURVEY MADE FOR KENNETH DOUDNA
IN THE SOUTHWEST QUARTER (SW¼)
OF SECTION 13, TOWNSHIP 77 NORTH, RANGE 26 WEST OF THE 5th P.M.,
MADISON COUNTY, IOWA

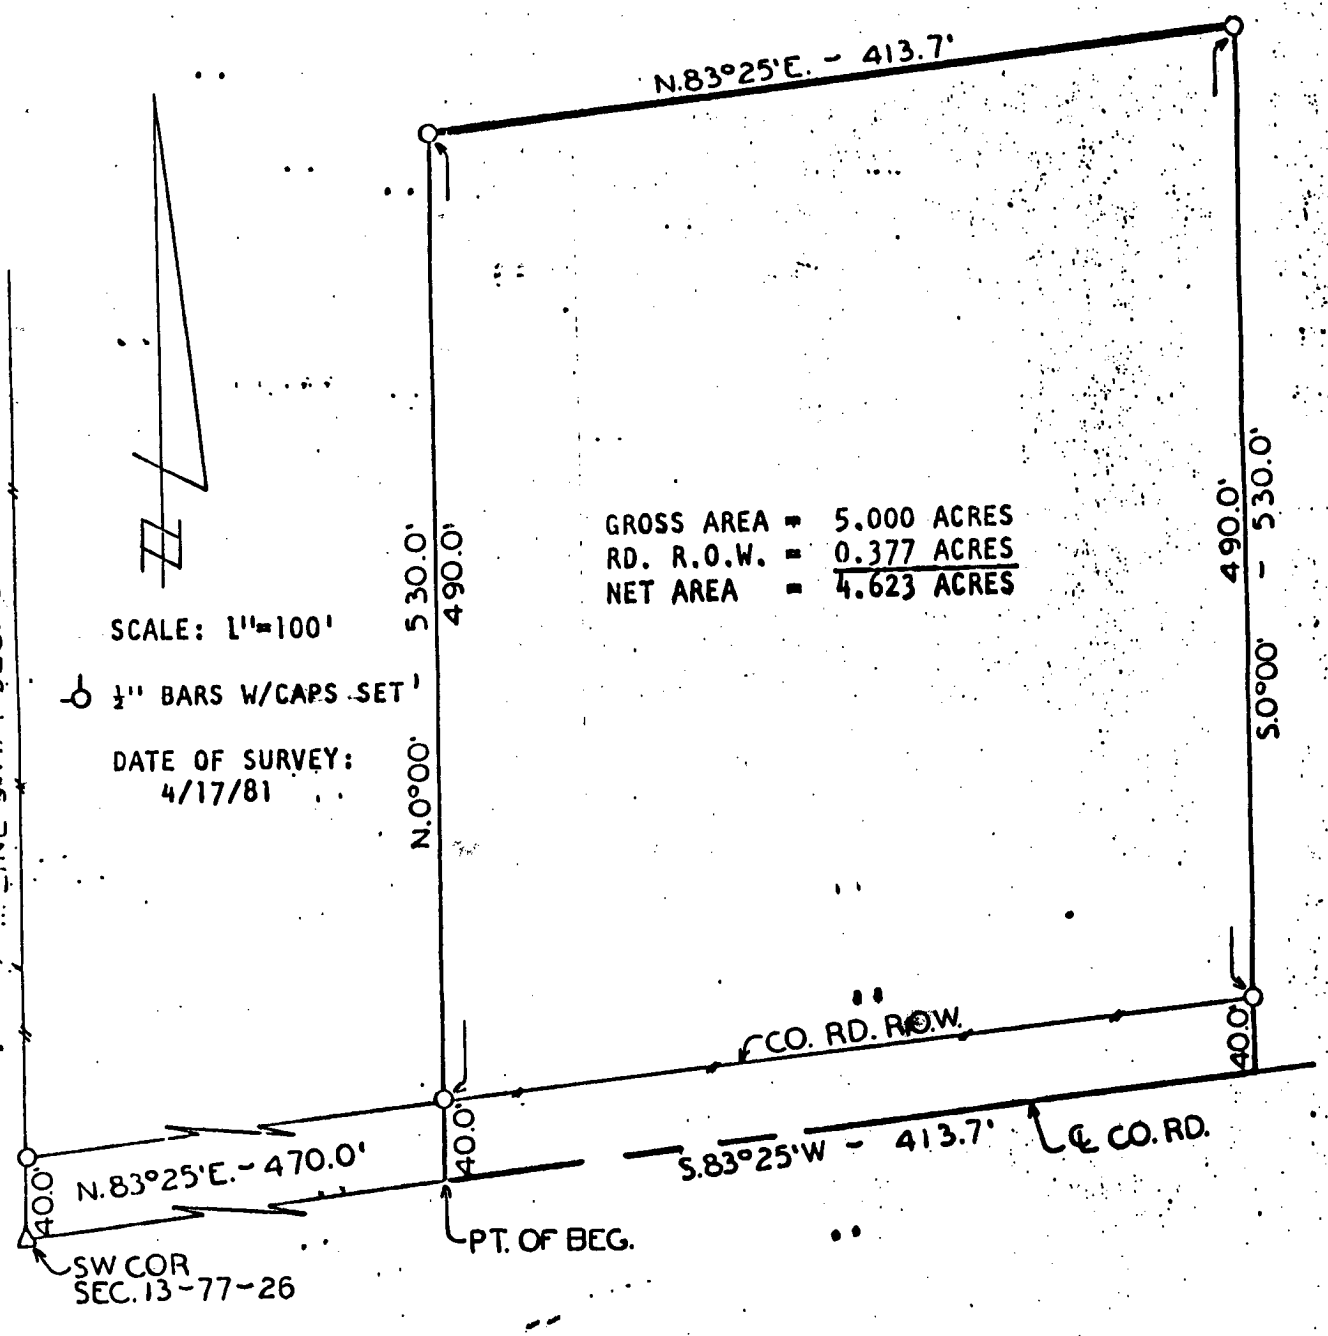

DESCRIPTION:
A parcel of land described as commencing at the southwest corner of the southwest quarter (SW¼) of Section 13, Township 77 North, Range 26 West of the 5th P.M., Madison County, Iowa thence N.83°25'E. 470.0 feet along the centerline of a county road to the point of beginning: Thence N.0°00' 530.0 feet, thence N.83°25'E. 413.7 feet, thence S.0°00' 530.0 feet, thence S.83°25'W. 413.7 feet to point of beginning containing 5.000 Acres including 0.377 Acres of county road right of way.
NOTE: The west line of the southwest quarter (SW¼) of Section 13, Township 77 North, Range 26 West is assumed to bear due north and south.

I HEREBY CERTIFY THAT THIS PLAN, SPECIFICATION, PLAT, MAP, SURVEY OR REPORT WAS MADE BY ME OR UNDER MY DIRECT PERSONAL SUPERVISION AND THAT I AM A DULY REGISTERED PROFESSIONAL ENGINEER AND LAND SURVEYOR UNDER THE LAWS OF THE STATE OF IOWA
SIGNED DATE

J. M. Hochstetler 4/23/81
J. M. Hochstetler P.E. & L.S. Iowa Reg. No. 6008

VANCE & HOCHSTETLER, P.C.
CONSULTING ENGINEERS
WINTERSET, IOWA

4/17/81

PLAT OF A SURVEY MADE FOR KENNETH DOUDNA
IN THE SOUTHWEST QUARTER (SW¼)
OF SECTION 13, TOWNSHIP 77 NORTH, RANGE 26 WEST OF THE 5th P.M.,
MADISON COUNTY, IOWA