
Sec. No. 5, Township 75, Range 27.

A parcel of land in the W.½ of the NE.¼ of Sec. 5-T75N-R27W of the 5th P.M. Madison County, Iowa, more particularly described as follows: Commencing at the NW. Cor. of the NE.¼ of Sec. 5-T75N-R27W of the 5th P.M. thence S.0°00' 648.0 feet along the west line of said NE.¼ to the point of beginning. Thence continuing S.00°00' 653.2 feet, thence S.86°12'E. 690.6 feet, thence N.0°44' E. 741.6 feet, thence N.89°18'W. 747.0 feet to the point of beginning. Said parcel contains 11.16 Acres including 0.79 Acres of county road right of way.

I HEREBY CERTIFY THAT THIS PLAN, SPECIFICATION, PLAT, MAP, SURVEY OR REPORT WAS MADE BY ME OR UNDER MY DIRECT PERSONAL SUPERVISION AND THAT I AM A DULY REGISTERED PROFESSIONAL ENGINEER AND LAND SURVEYOR UNDER THE LAWS OF THE STATE OF IOWA
SIGNED
DATE
7-3-1981

FILED NO. 128
BOOK 1 PAGE 166
1981 JUL 27 AM 11:59
MARY E. WELTY
RECORDER
MADISON COUNTY, IOWA
Fee $3.00

Plat of a Survey made for Oscar Swanson in the West Half (W½) of the Northeast Quarter (NE¼) of Section Five (5), Township Seventy-five (75) North, Range Twenty-seven (27) West of the 5th P.M., Madison County, Iowa.

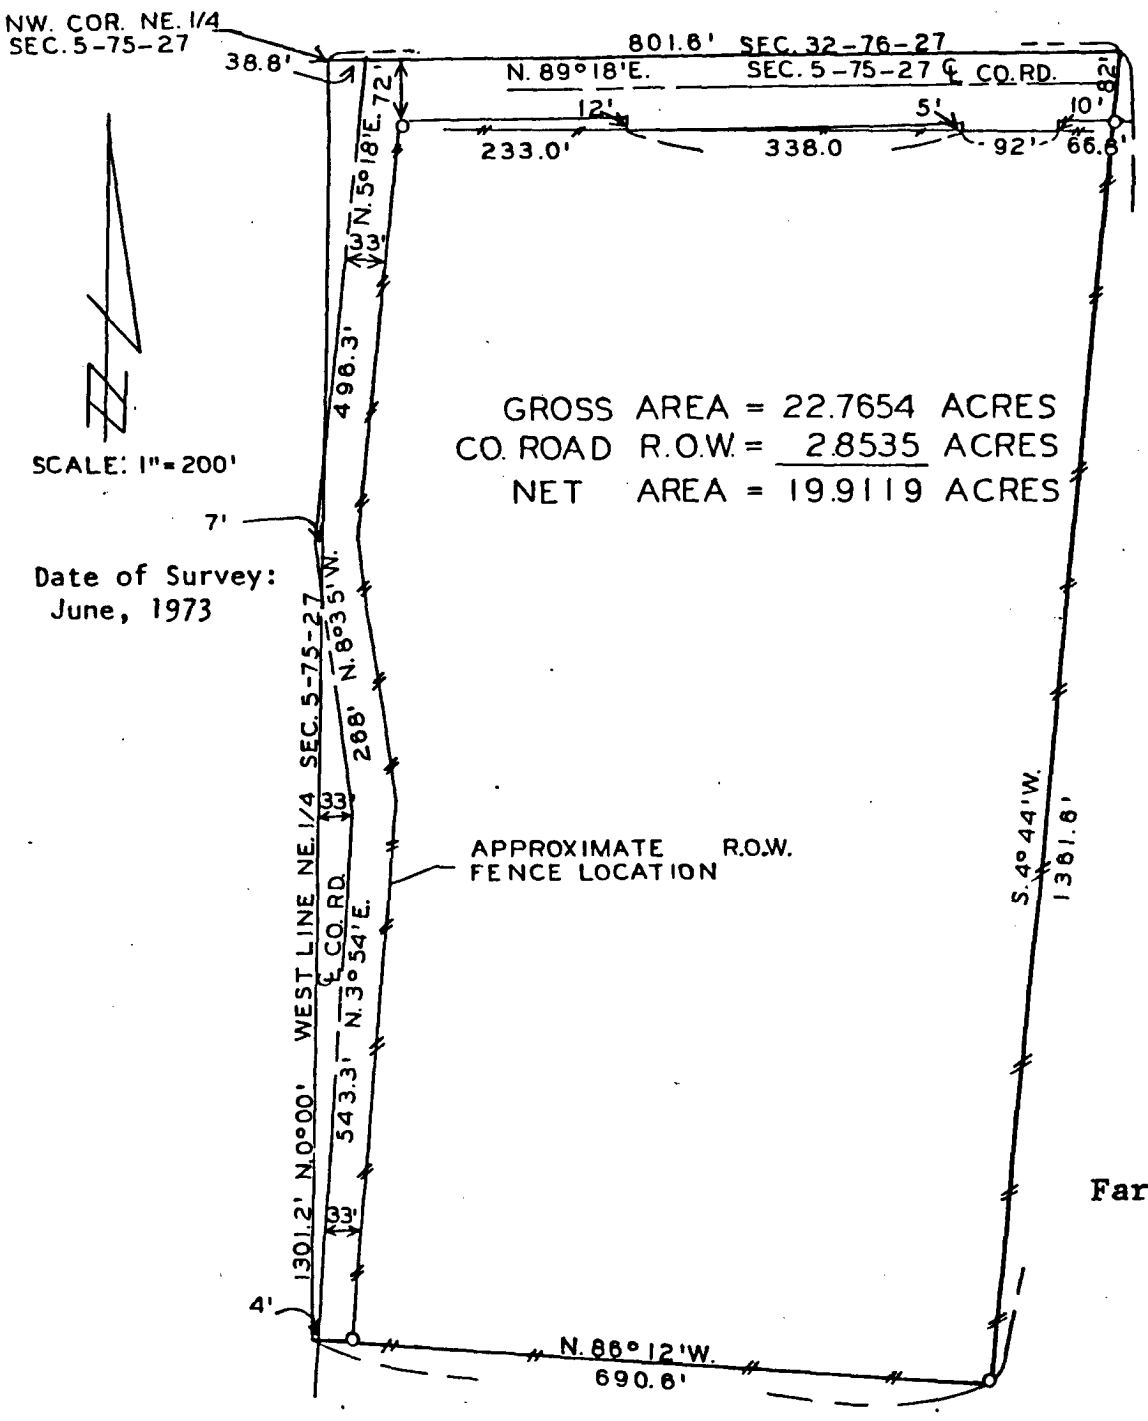


DESCRIPTION:

A parcel of land described as commencing at the Northwest Corner of the Northeast Quarter (NE¼) of Section 5, Township 75 North, Range 27 West of the 5th P.M., Madison County, Iowa which is the Point of Beginning; thence N.89°18'E. 801.6 feet along the North line of said Section 5; thence S.4°44'W. 1361.6 feet thence N.86°12'W. 690.6 feet to the West line of the NE¼ of said Section 5; thence North 0°00' 1301.2 feet along the West line of the NE¼ of said Section 5 to Point of Beginning containing 22.7654 acres including 2.8535 acres of County Road Right-of-Way.

West line of the NE¼ of Section 5, Township 75 North, Range 27 West of the 5th P.M., Madison County, Iowa assumed to bear due North & South.

J. M. Hochstetler P.E. & L.S. Iowa Reg. No. 6008


VANCE & HOCHSTETLER
CONSULTING ENGINEERS
WINTERSET, IOWA

Sec. No. 5, Township 75, Range 27.

A parcel of land in the W.½ of the NE¼ of Sec. 5-T75N-R27W of the 5th P.M. Madison County, Iowa, more particularly described as follows: Commencing at the NW. Cor. of the NE.¼ of Sec. 5-T75N-R27W of the 5th P.M. thence S.0°00' 648.0 feet along the west line of said NE.¼ to the point of beginning. Thence continuing S.0°00' 653.2 feet, thence S.86°12'E. 690.6 feet, thence N.0°44' E. 741.6 feet, thence N.90°00' W. 747.0 feet to the point of beginning. Said parcel contains 11.16 Acres including 0.79 Acres of county road right of way.

FILED NO.
BOOK PAGE
1981 JUL 27 P M 12:56
MARY E. WELTY
RECORDER
MADISON COUNTY, IOWA
Fee $3.00
VANCE & HOCHSTETLER, P.E.

Plat of a Survey made for Oscar Swanson in the West Half (W½) of the Northeast Quarter (NE¼) of Section Five (5), Township Seventy-five (75) North, Range Twenty-seven (27) West of the 5th P.M., Madison County, Iowa.

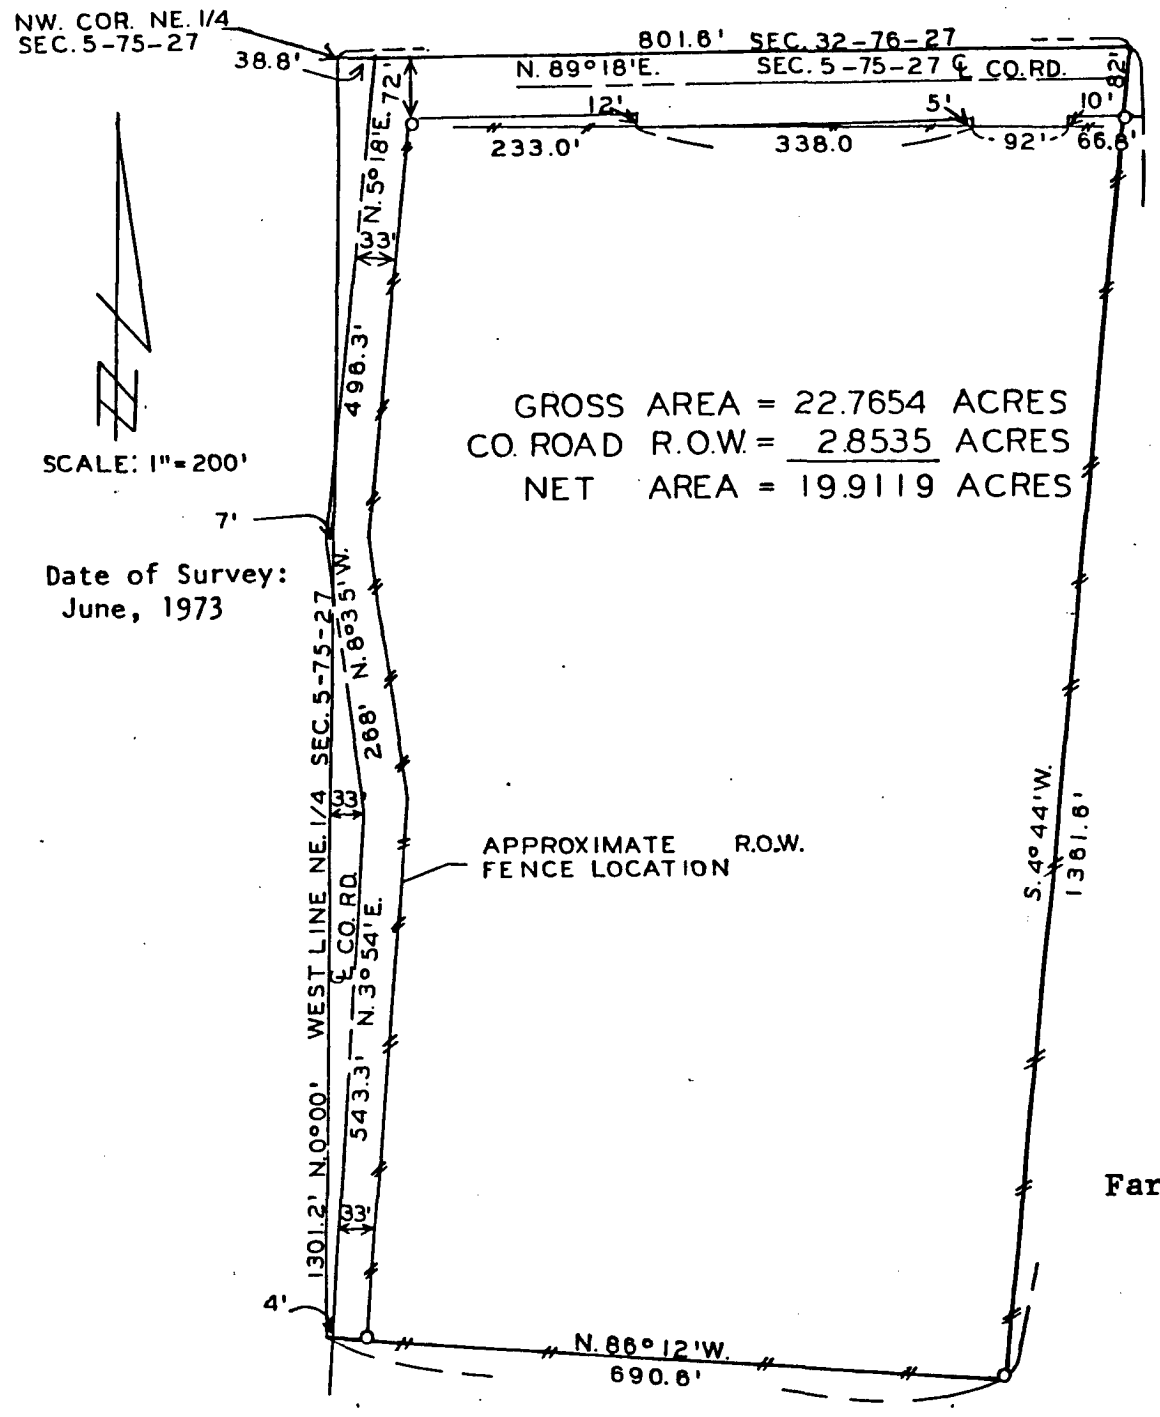


FILED NO. 128
BOOK 1 PAGE 166
Farm Plat
1981 JUL 27 AM 11:59
MARY E. WELTY
RECORDER
MADISON COUNTY, IOWA
Fee $3.00

DESCRIPTION:

A parcel of land described as commencing at the Northwest Corner of the Northeast Quarter (NE¼) of Section 5, Township 75 North, Range 27 West of the 5th P.M., Madison County, Iowa which is the Point of Beginning; thence N.89°18'E. 801.6 feet along the North line of said Section 5; thence S.4°44'W. 1361.6 feet thence N.86°12'W. 690.6 feet to the West line of the NE¼ of said Section 5; thence North 0°00' 1301.2 feet along the West line of the NE¼ of said Section 5 to Point of Beginning containing 22.7654 acres including 2.8535 acres of County Road Right-of-Way.

West line of the NE¼ of Section 5, Township 75 North, Range 27 West of the 5th P.M., Madison County, Iowa assumed to bear due North & South.

I HEREBY CERTIFY THAT THIS PLAN, SPECIFICATION, PLAT, MAP, SURVEY OR REPORT WAS MADE BY ME OR UNDER MY DIRECT PERSONAL SUPERVISION AND THAT I AM A DULY REGISTERED PROFESSIONAL ENGINEER AND LAND SURVEYOR UNDER THE LAWS OF THE STATE OF IOWA
SIGNED DATE
J. M. Hochstetler 7/27/81
J. M. Hochstetler P.E. & L.S. Iowa Reg. No. 6008

VANCE & HOCHSTETLER
CONSULTING ENGINEERS
WINTERSET, IOWA