
Sec. No. 26, Township 75, Range 29.

PLAT OF A SURVEY MADE FOR L.R. ECKSTEIN ESTATE
IN THE NORTHEAST QUARTER (NE¼) OF THE SOUTHWEST QUARTER (SW¼)
OF SECTION 26, TOWNSHIP 75 NORTH, RANGE 29 WEST OF THE 5TH P.M.,
MADISON COUNTY, IOWA

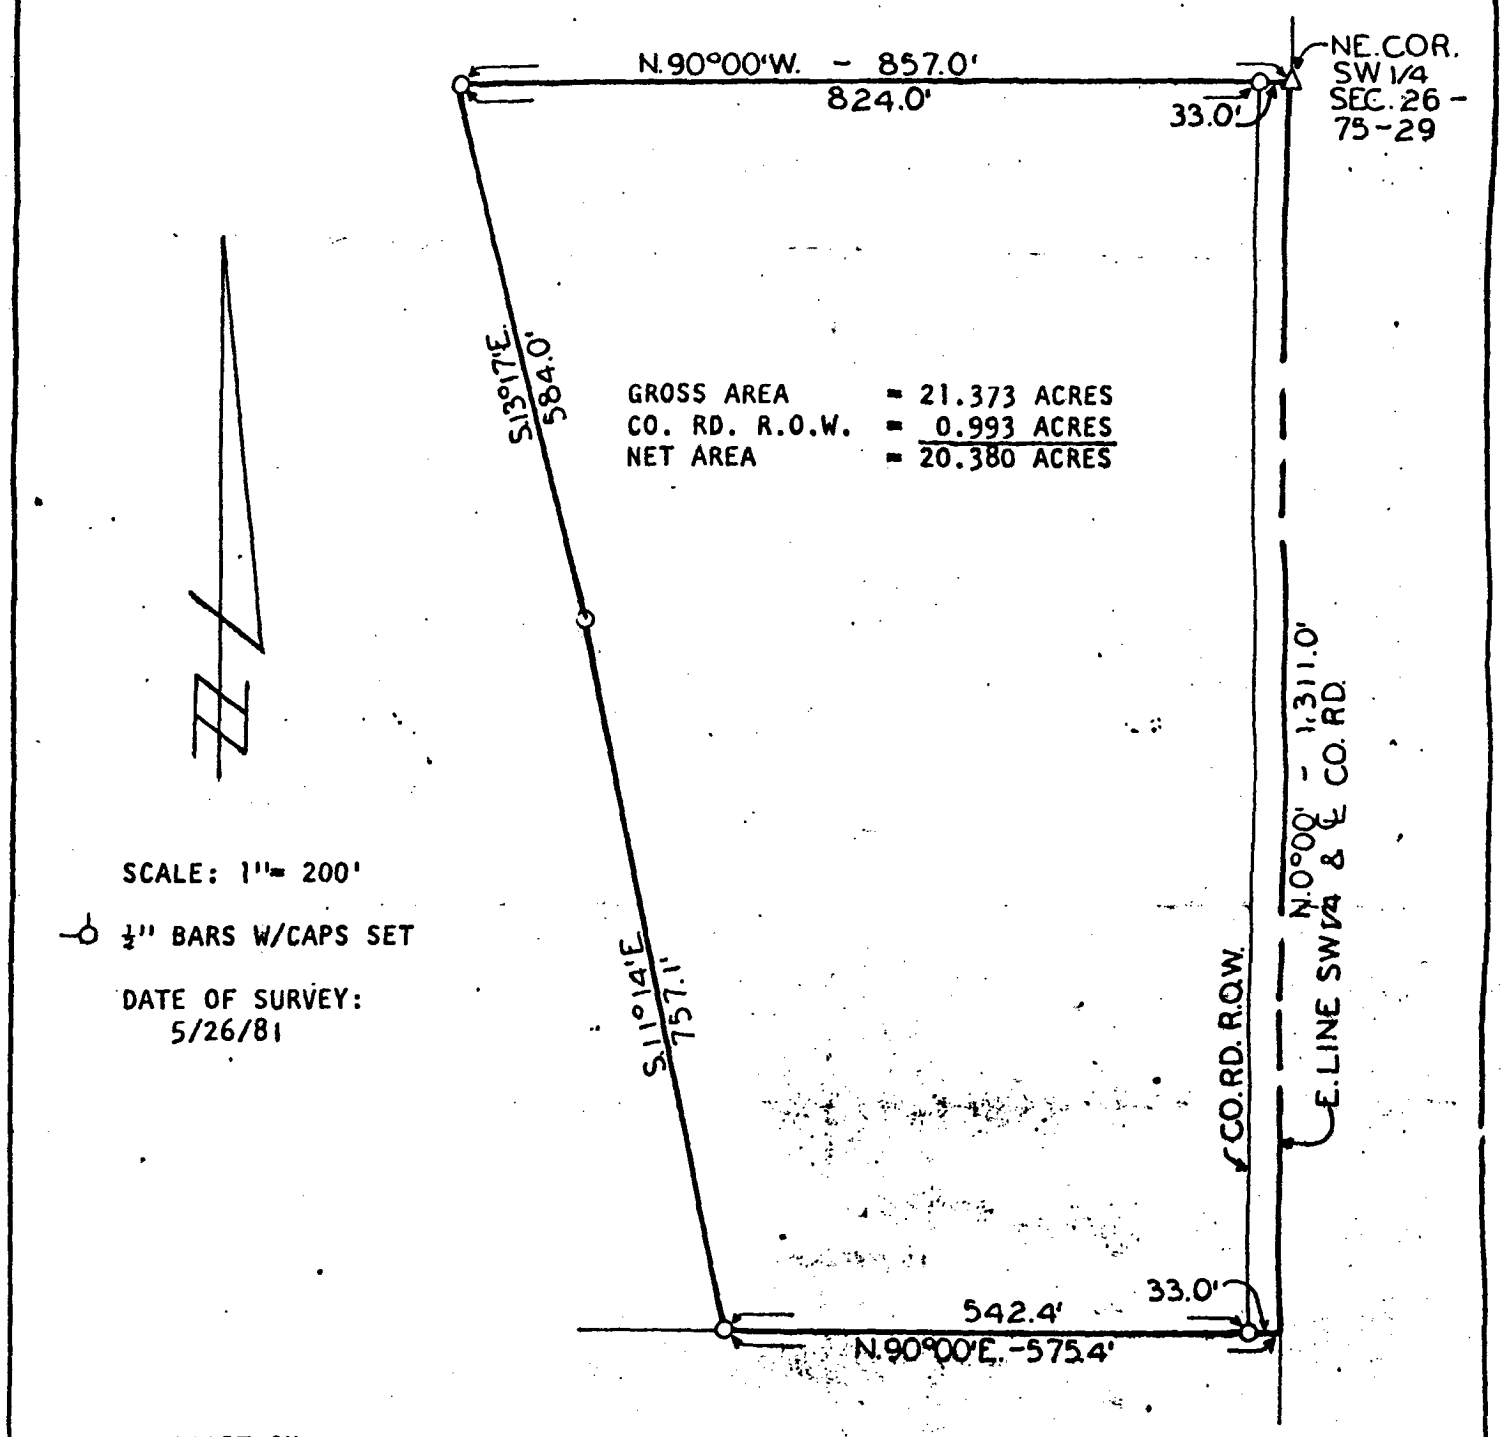

SCALE: 1" = 200'

⊸ ½" BARS W/CAPS SET

DATE OF SURVEY:
5/26/81

DESCRIPTION:
A parcel of land described as beginning at the northeast corner of the southwest quarter (SW¼) of Section 26, Township 75 North, Range 29 West of the 5th P.M., Madison County, Iowa; thence N.90°00'W. 857.0 feet along the north line of said SW¼; thence S.13°17'E. 584.0 feet; thence S.11°14'E. 757.1 feet to the south line of the NE¼ of said SW¼; thence N.90°00'E. 575.4 feet; thence N.0°00' 1,311.0 feet along the east line of said SW¼ to point of beginning containing 21.373 Acres including 0.993 Acres of county road right of way.

I HEREBY CERTIFY THAT THIS PLAN, SPECIFICATION, PLAT, MAP, SURVEY OR REPORT WAS MADE BY ME OR UNDER MY DIRECT PERSONAL SUPERVISION AND THAT I AM A DULY REGISTERED PROFESSIONAL ENGINEER AND LAND SURVEYOR UNDER THE LAWS OF THE STATE OF IOWA

SIGNED J. M. Hochstetler DATE 6/2/81

J M. Hochstetler P.E. & L.S. Iowa Reg. No. 6808

FILED NO 146
BOOK 1 PAGE 169
FARM PLAT
1981 JUL 29 PM 12:33

MARY E. WELTY
RECORDER
Fee $3.00 MADISON COUNTY, IOWA

VANCE & HOCHSTETLER, P.C.
CONSULTING ENGINEERS
WINTERSET, IOWA