
Sec. No. 18 & 19, Township 75, Range 27.

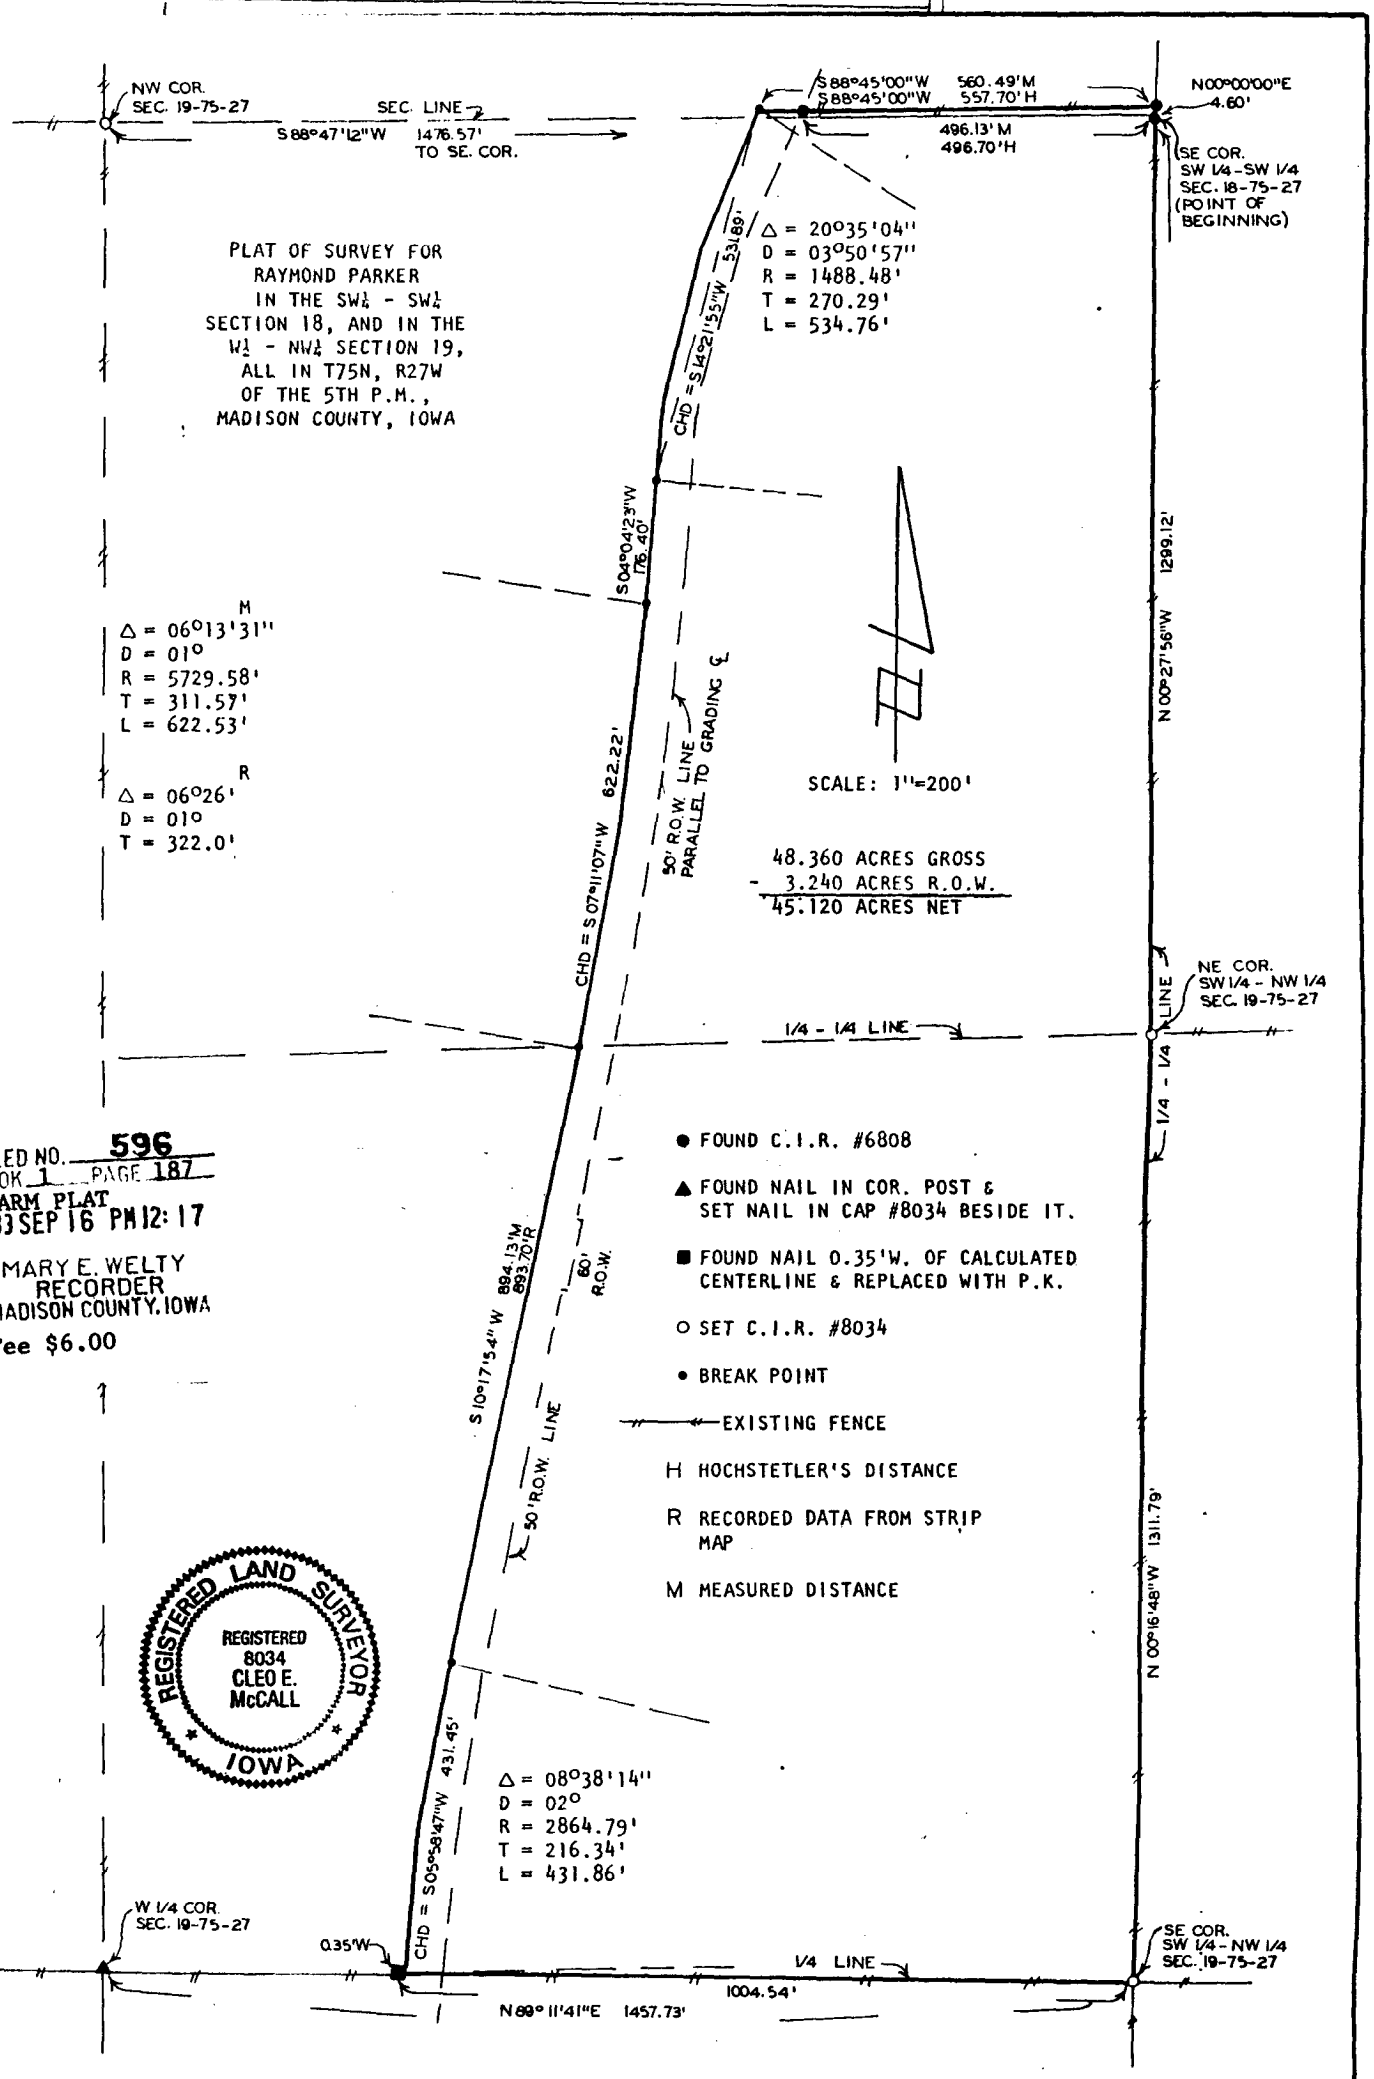

NOTE: DESCRIPTION IS ATTACHED.

I hereby certify that this plat, map, survey or report was made by me or under my direct personal supervision and that I am a duly registered Land Surveyor under the laws of the State of Iowa.

Signed Cleo E. McCall Date 9-12 19 83

CLEO E. McCALL, R.L.S. IOWA REG. NO. 8034

VANCE & HOCHSTETLER, P.C.
CONSULTING ENGINEERS
WINTERSET, IOWA 50273

REDUCED

Parker Description:

A parcel of land in the Southwest Quarter of the Southwest Quarter of Section 18, and in the West Half of the Northwest Quarter of Section 19, all in Township 75 North, Range 27 West of the 5th Principal Meridian, Madison County, Iowa, more particularly described as:

Beginning at the Southeast corner of the Southwest Quarter of the Southwest Quarter of Section 18, Township 75 North, Range 27 West of the 5th P.M., Madison County, Iowa; thence along the east line of said Southwest Quarter of the Southwest Quarter, North 00°00'00" East 4.60 feet; thence along an existing fence, South 88°45'00" West 560.49 feet to the centerline of county road (formerly U.S. Highway 169); thence southerly 534.76 feet along a 1488.48 foot radius curve concave easterly having a central angle of 20°35'04" and a chord bearing South 14°21'55" West 531.89 feet; thence South 04°04'23" West 176.40 feet; thence southerly 622.53 feet along a 5729.58 foot radius curve concave westerly having a central angle of 06°13'31" and a chord bearing South 07°11'07" West 622.22 feet; thence South 10°17'54" West 894.13 feet; thence southerly 431.86 feet along a 2864.79 foot radius curve concave easterly having a central angle of 08°38'14" and a chord bearing South 05°58'47" West 431.45 feet to the south line of the Southwest Quarter of the Northwest Quarter; thence leaving aforesaid county road, North 89°11'41" East 1004.54 feet to the southeast corner of said Southwest Quarter of the Northwest Quarter; thence North 00°16'48" West 1311.79 feet to the northeast corner of said Southwest Quarter of the Northwest Quarter; thence North 00°27'56" West 1299.12 feet to the Point of Beginning, containing 48.360 acres, more or less, including public road, and 45.120 acres, more or less, excluding public road.

Bearings are based on the east line of the Southwest Quarter of