35-75-28

IRREGULAR SURVEY OF

NOTE.—Record Surveyor's Certificate in marginal lines, numbering each survey from 1 up, on each section.


Acres, Blackmar & Co., Makers, Burlington, Iowa.

PLAT OF A SURVEY MADE FOR MARSHALL G. & GEORGIA L. HARPOLE
IN THE SOUTHEAST QUARTER (SE¼) OF THE SOUTHEAST QUARTER (SE¼) OF
SECTION 35, TOWNSHIP 75 NORTH, RANGE 28 WEST
OF THE 5TH P.M., MADISON COUNTY, IOWA

#940

FILED NO. 940
BOOK 1 PAGE 198
FARM PLAT
1984 DEC 26 PM 1:43

MARY E. WELTY
RECORDER
MADISON COUNTY, IOWA
Fee $10.00

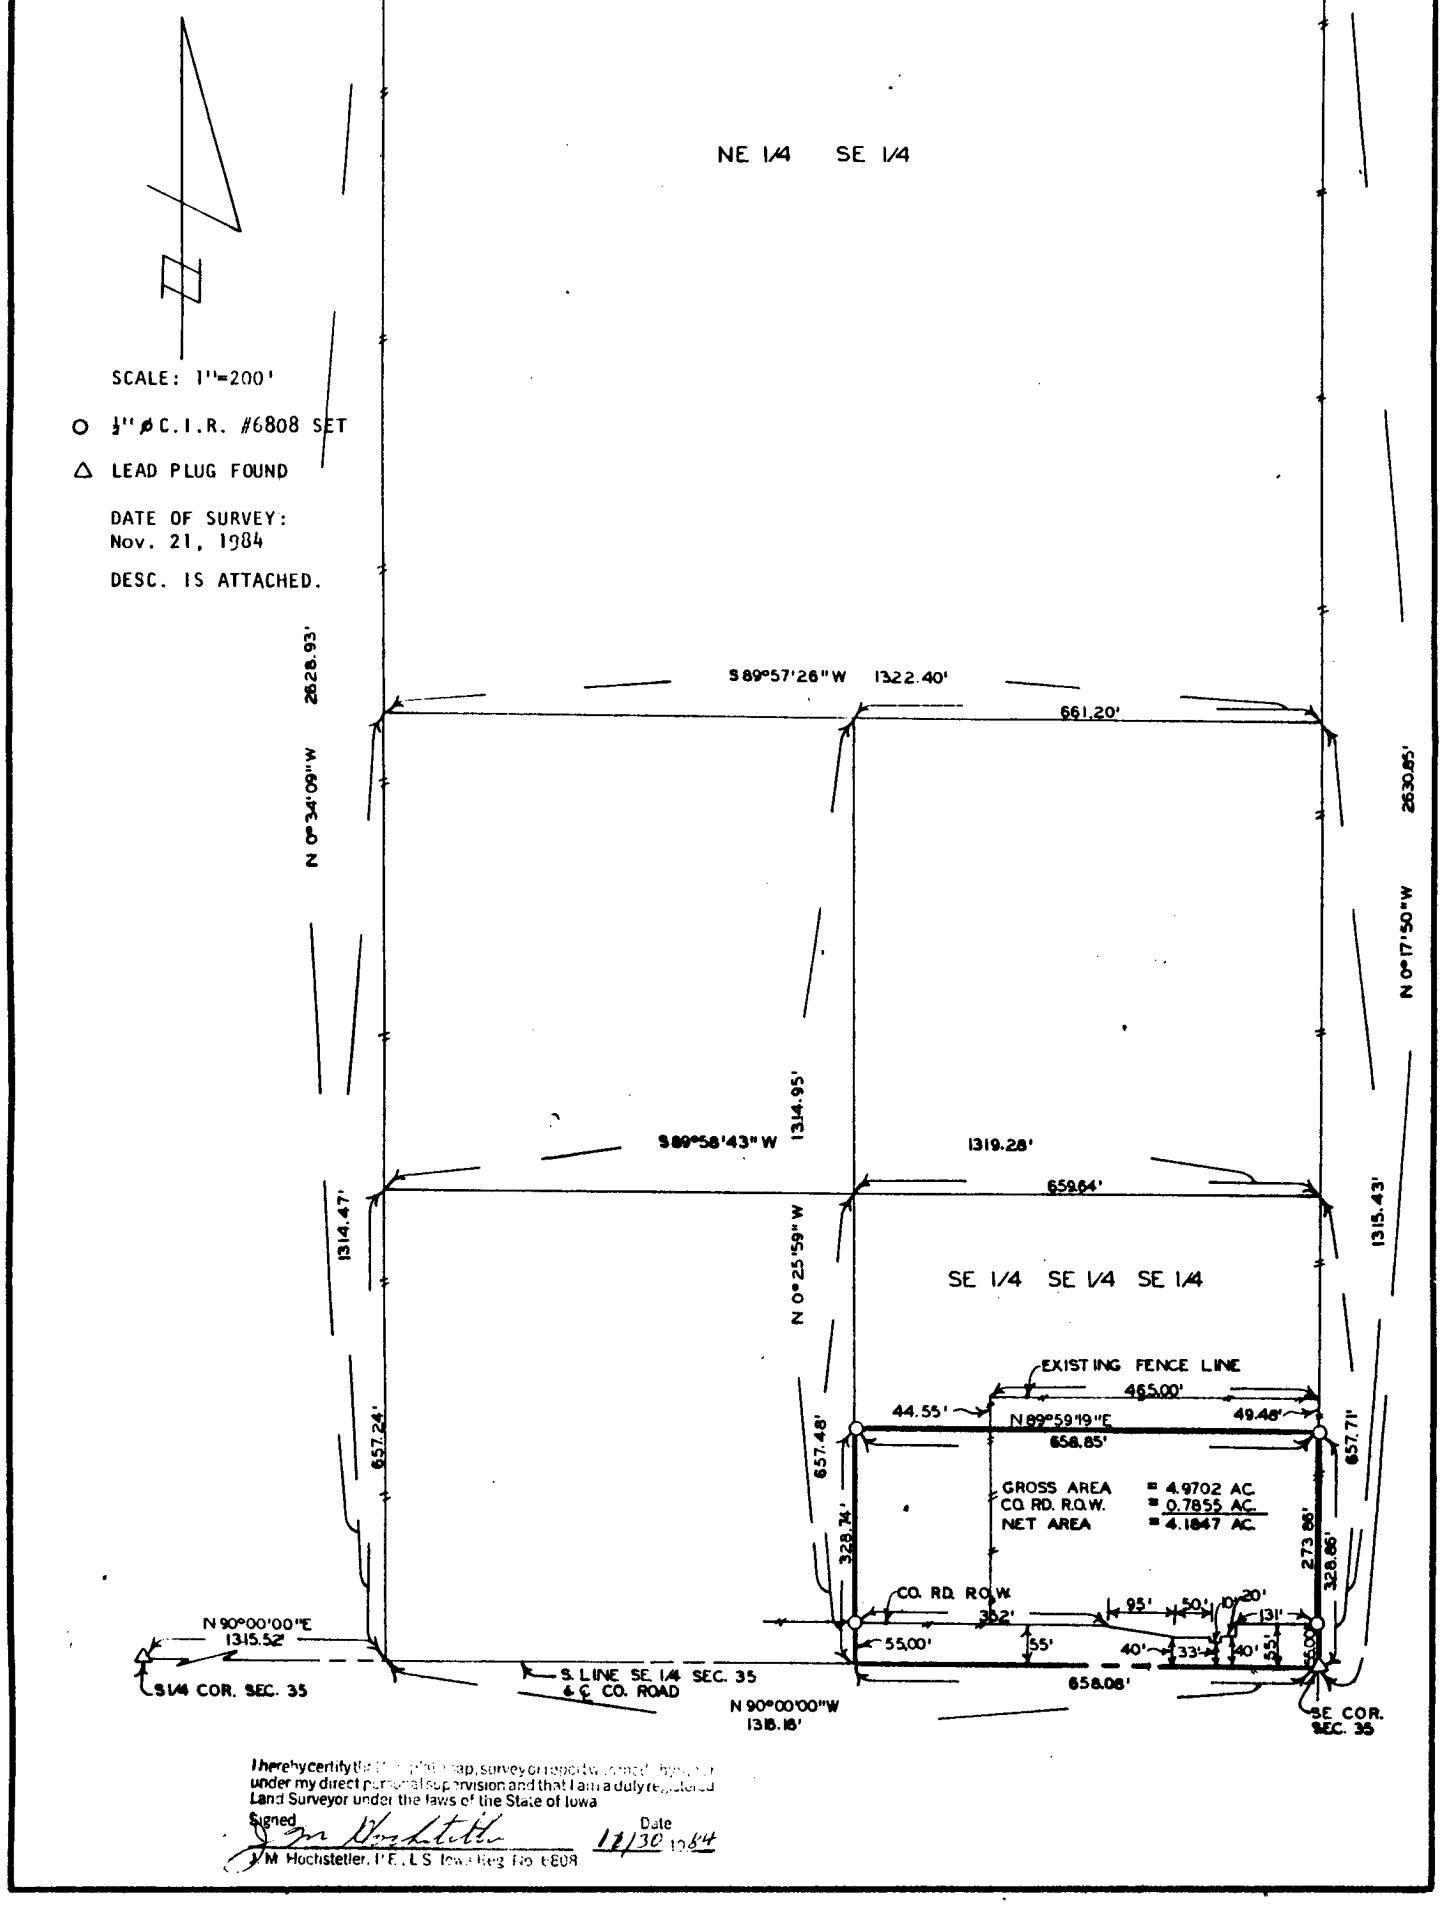

SCALE: 1"=200'

○ ½"ø C.I.R. #6808 SET

△ LEAD PLUG FOUND

DATE OF SURVEY:
Nov. 21, 1984

DESC. IS ATTACHED.

I hereby certify that this plat, survey or report was prepared by me or under my direct personal supervision and that I am a duly registered Land Surveyor under the laws of the State of Iowa

Signed J M Hochstetler Date 12/30/1984

J M Hochstetler, P.E., L.S. Iowa Reg. No. 6808

HARPOLE LEGAL DESCRIPTION:

The South Half (S½) of the Southeast Quarter (SE¼) of the Southeast Quarter (SE¼) of the Southeast Quarter (SE¼) of Section 35, Township 75 North, Range 28 West of the 5th P.M., Madison County, Iowa, more precisely described as beginning at the Southeast Corner of said Section 35; thence N90°00'00"W 658.08 feet; thence N0°25'59"W 328.74 feet; thence N89°59'19"E 658.85 feet; thence S0°17'50"E 328.86 feet to Point of Beginning containing 4.9702 acres including 0.7855 acres of county road right-of-way.

NOTE: The South line of the SE¼ of Section 35, T75N, R28W of the 5th P.M., is assumed to bear due East and West.