
243

NORTH


Plat of Danforths Addition to

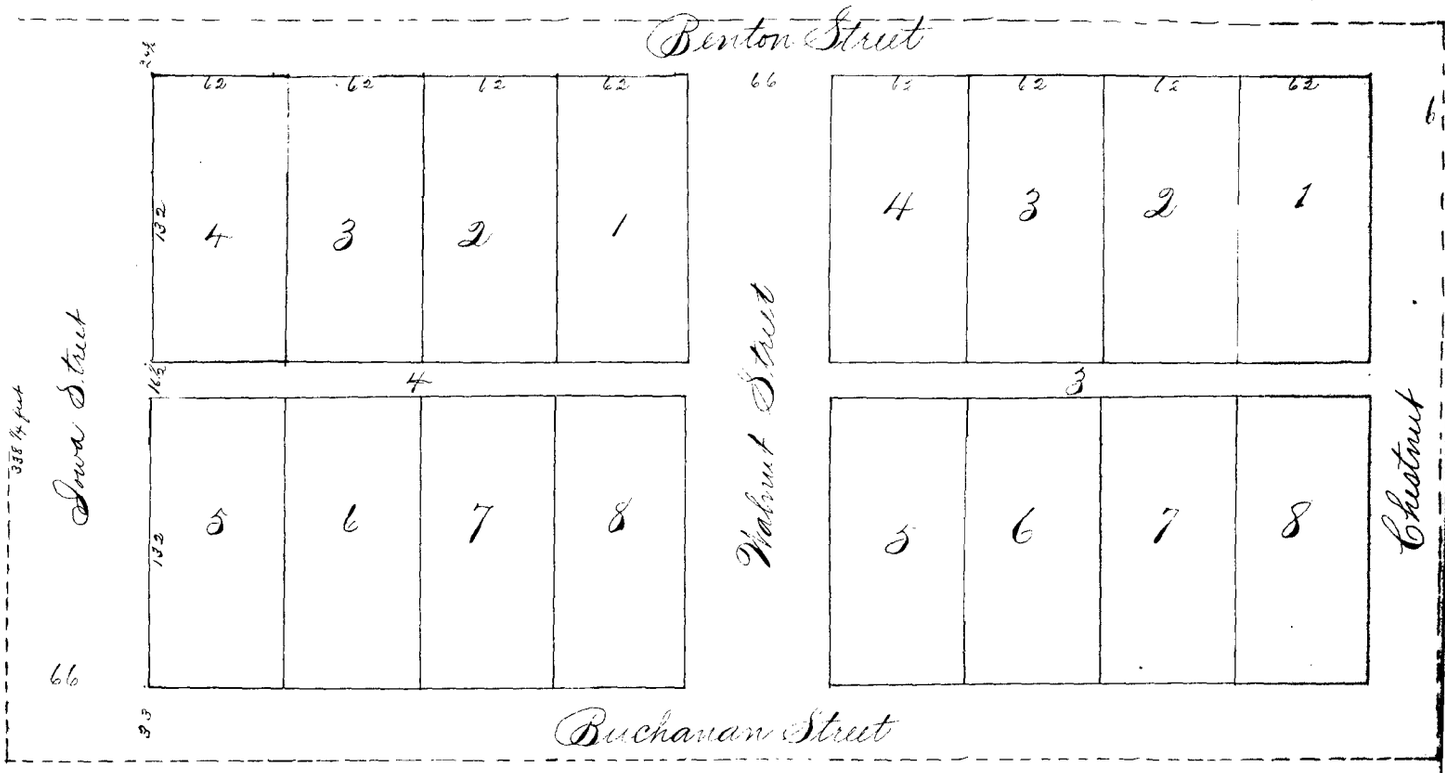

Plat of Danforths Addition to Winterset Iowa } Plat #243 { Filed for record May the 12th A.D. 1898 at 5 oc Clock P.M.


Jerome Griffith Recorder
By Linna L. Duff Deputy

Winterset Iowa.

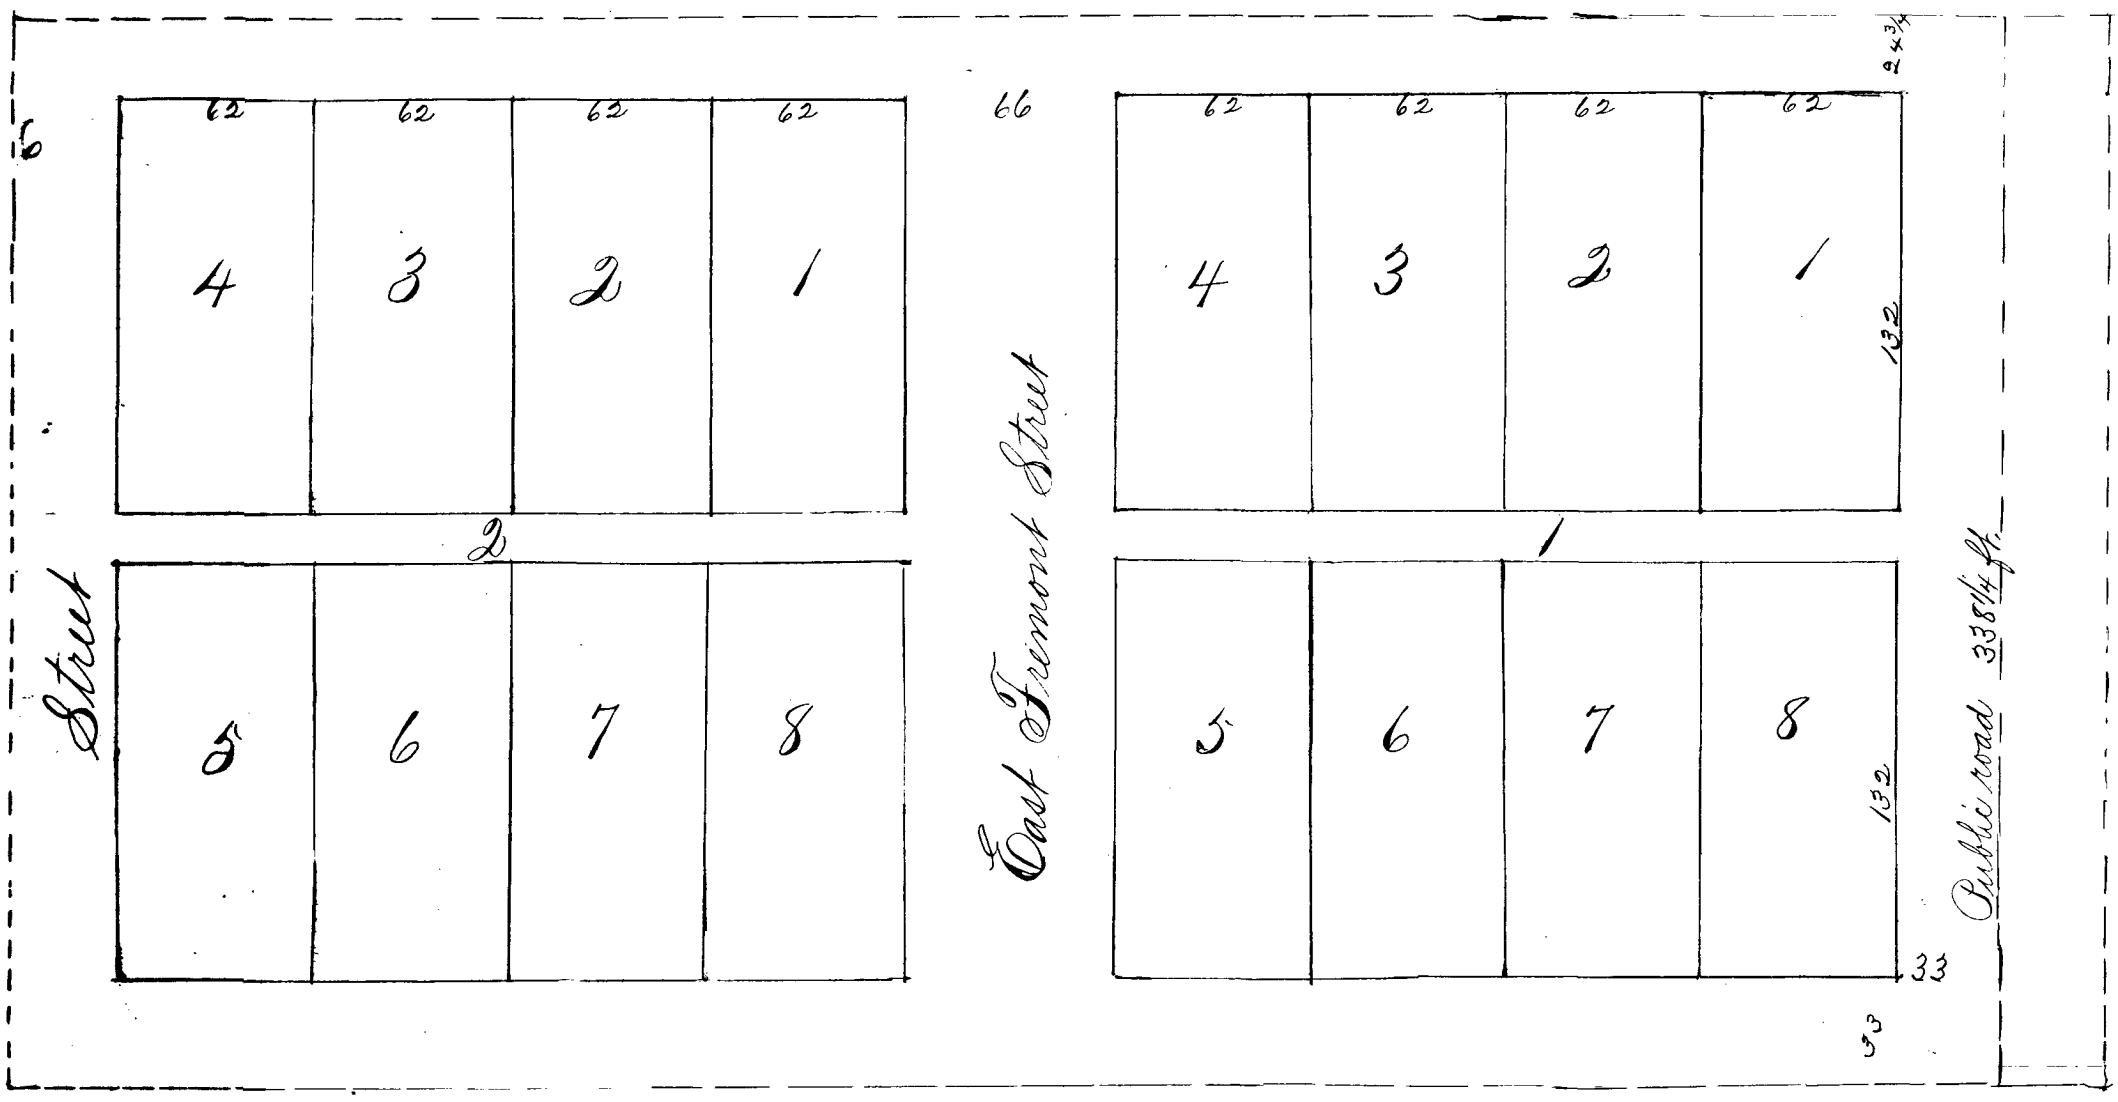

"In notes see Deed Record No 11 Page 53"

Plat of M. C. Leinards Addition to Winterset Iowa.

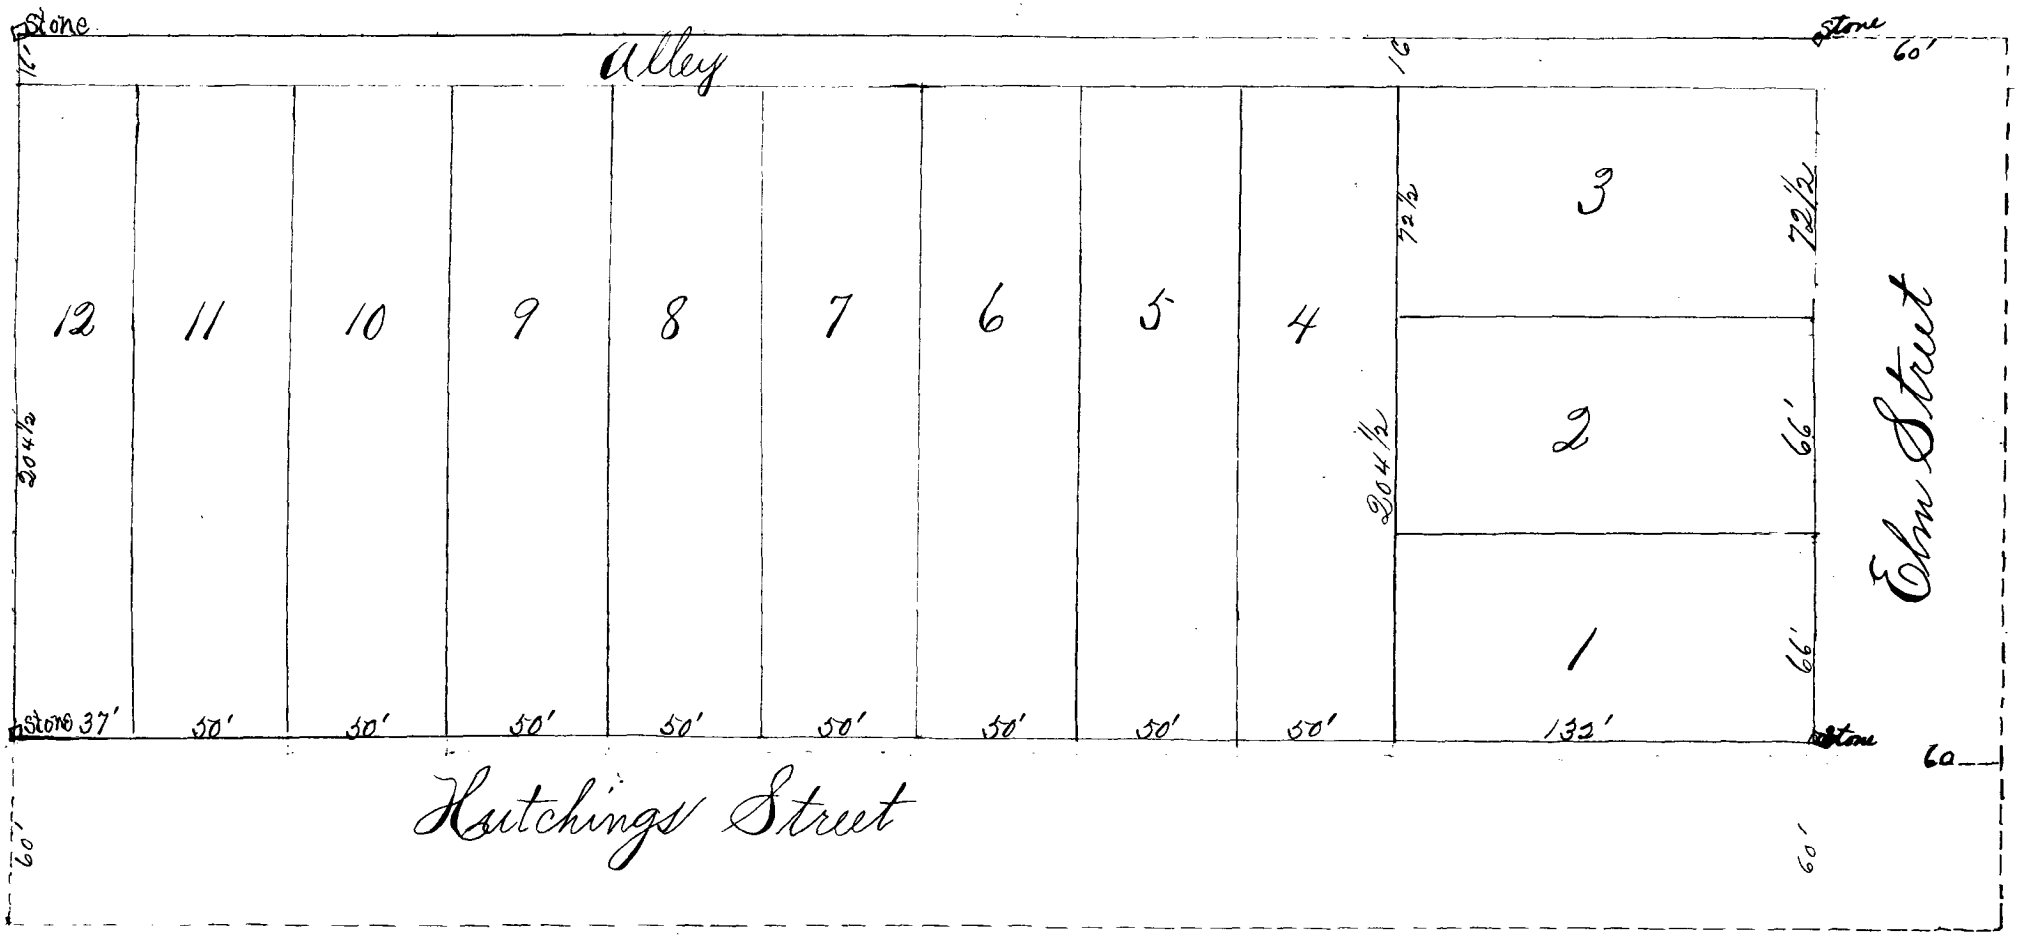

M. C. Leinard's Addition to Winterset Iowa } Plat #243 { Filed for record the 7th day of June A. D. 1898 at 1 2o'clock P. M.

Jerome Griffith Recorder
By Lena L. Duff Deputy.

"For notes see Deed record 11 page 56"