
Street.
Street.
Street.
Street.
42'
42
20
12
6
1
2
3
4
5
6
7
8
9
10
11
12
13
14
15
16
17
18
19
20
21
22
23
24
25
26
27
28
29
30
31
32
33
34
35
36
37
38
39
40
41
42
43
44
45
46
47
48
49
50
51
52
53
54
55
56
57
58
59
60
61
62
63
64
65
66
67
68
69
70
71
72
73
74
75
76
77
78
79
80
81
82
83
84
85
86
87
88
89
90
91
92
93
94
95
96
97
98
99
100
101
102
103
104
105
106
107
108
109
110
111
112
113
114
115
116
117
118
119
120
121
122
123
124
125
126
127
128
129
130
131
132
133
134
135
136
137
138
139
140
141
142
143
144
145
146
147
148
149
150
151
152
153
154
155
156
157
158
159
160
161
162
183
184
185
186
187
188
189
190
191
192
193
194
195
196
197
198
199
200
201
202
203
204
205
206
207
208
209
STONE
STONE
STONE

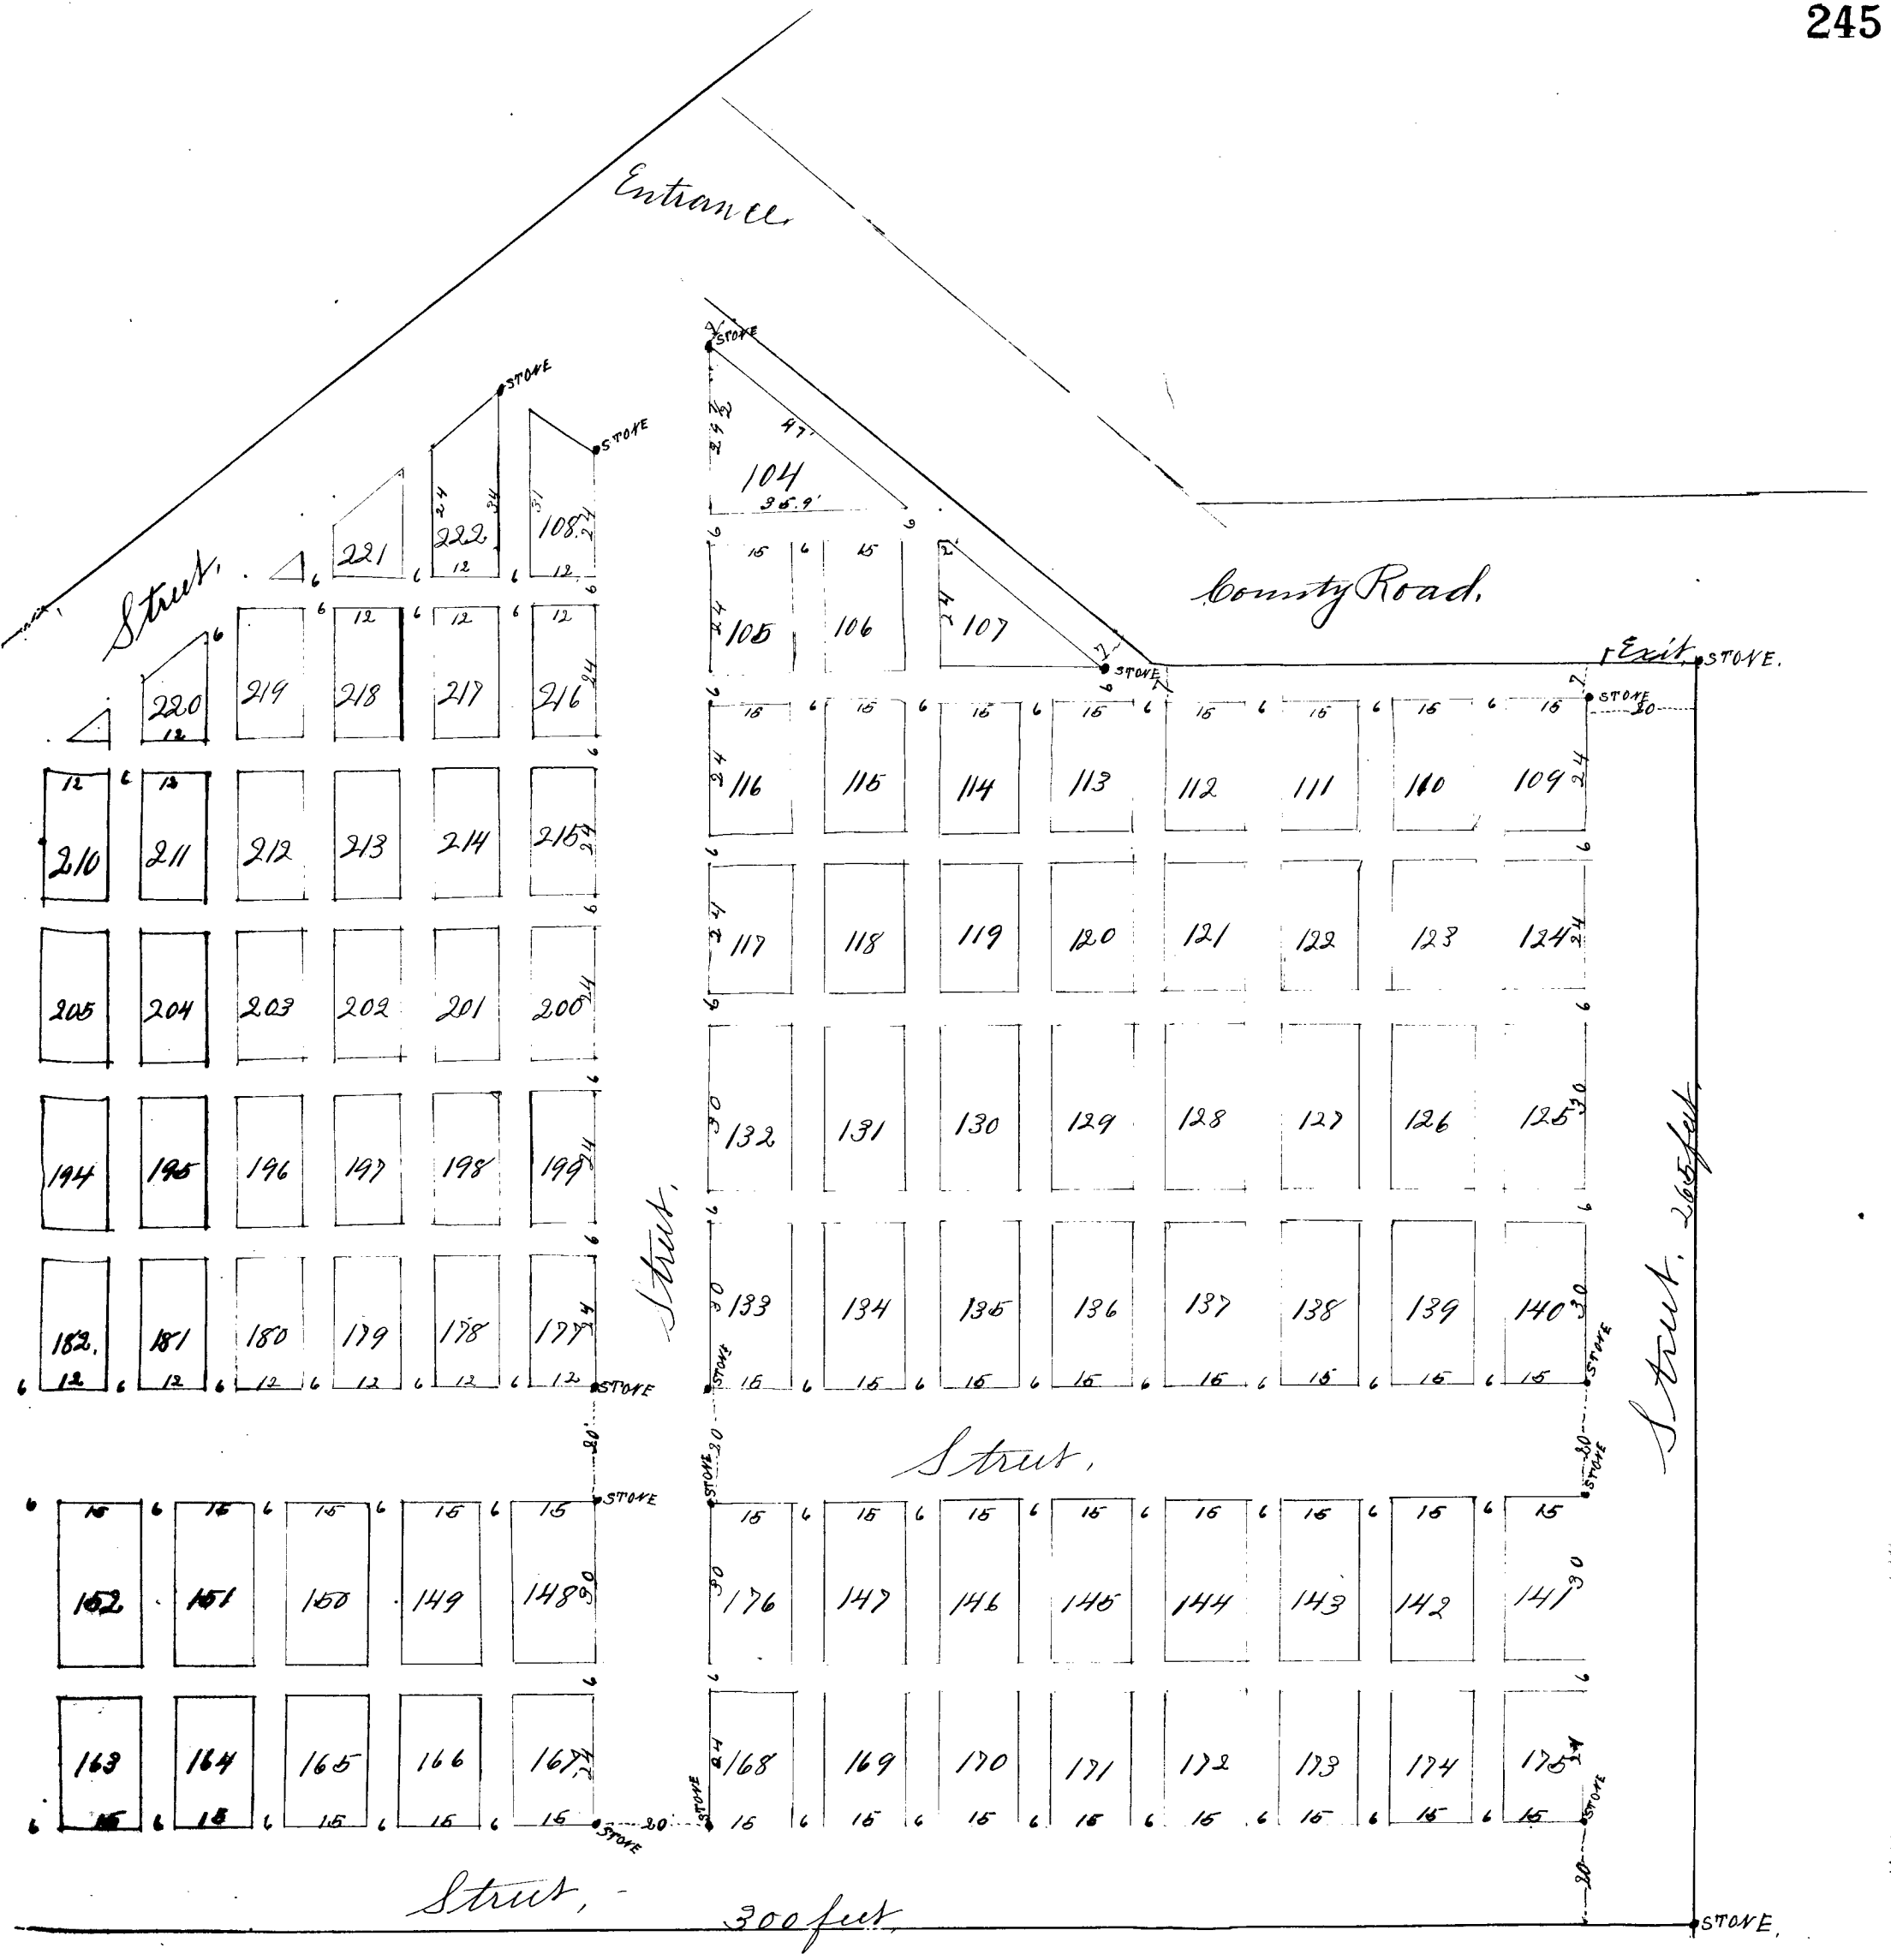

Plat of Addition of 1900 to the Penn Cemetery.

Filed for Record Jan. 12th 1901 at 1.40 O'clock P.M.

#245

W. H. Vance
Recorder.

Plat of Addition of 1900 to the Penn Cemetery. Together with a certified copy of Plat of the Addition of 1889. I hereby certify that the above to be a true and correct plat of the addition of 1900 to the Penn Cemetery as surveyed by me, by order of Township Trustee said addition contains 140 lots, the dimensions of which together with width of Streets & Alleys are shown on the plat in red figures. Stones have been planted as marked on said plat and the corners of each lot are marked with iron rods 12 inches long. I further certify that the attached plat of the plat of the addition of 1889 is a true and correct copy of the Original plat of said Addition

Witness my hand this 22nd day of Dec. 1900.

Robert A. Greene. County Surveyor.

Chainmen. Amon Fenimore, and W. E. Holdcroft.

Flagman; Jno Price. Survey made Nov. 18-19-20-1900.