
B. Hiatt, Engr
To
C. Potter

5449

Fee $1.00

Filed for Record 29 day of September AD 1952 at 9:15 a m.
Wilma M. Wade Recorder

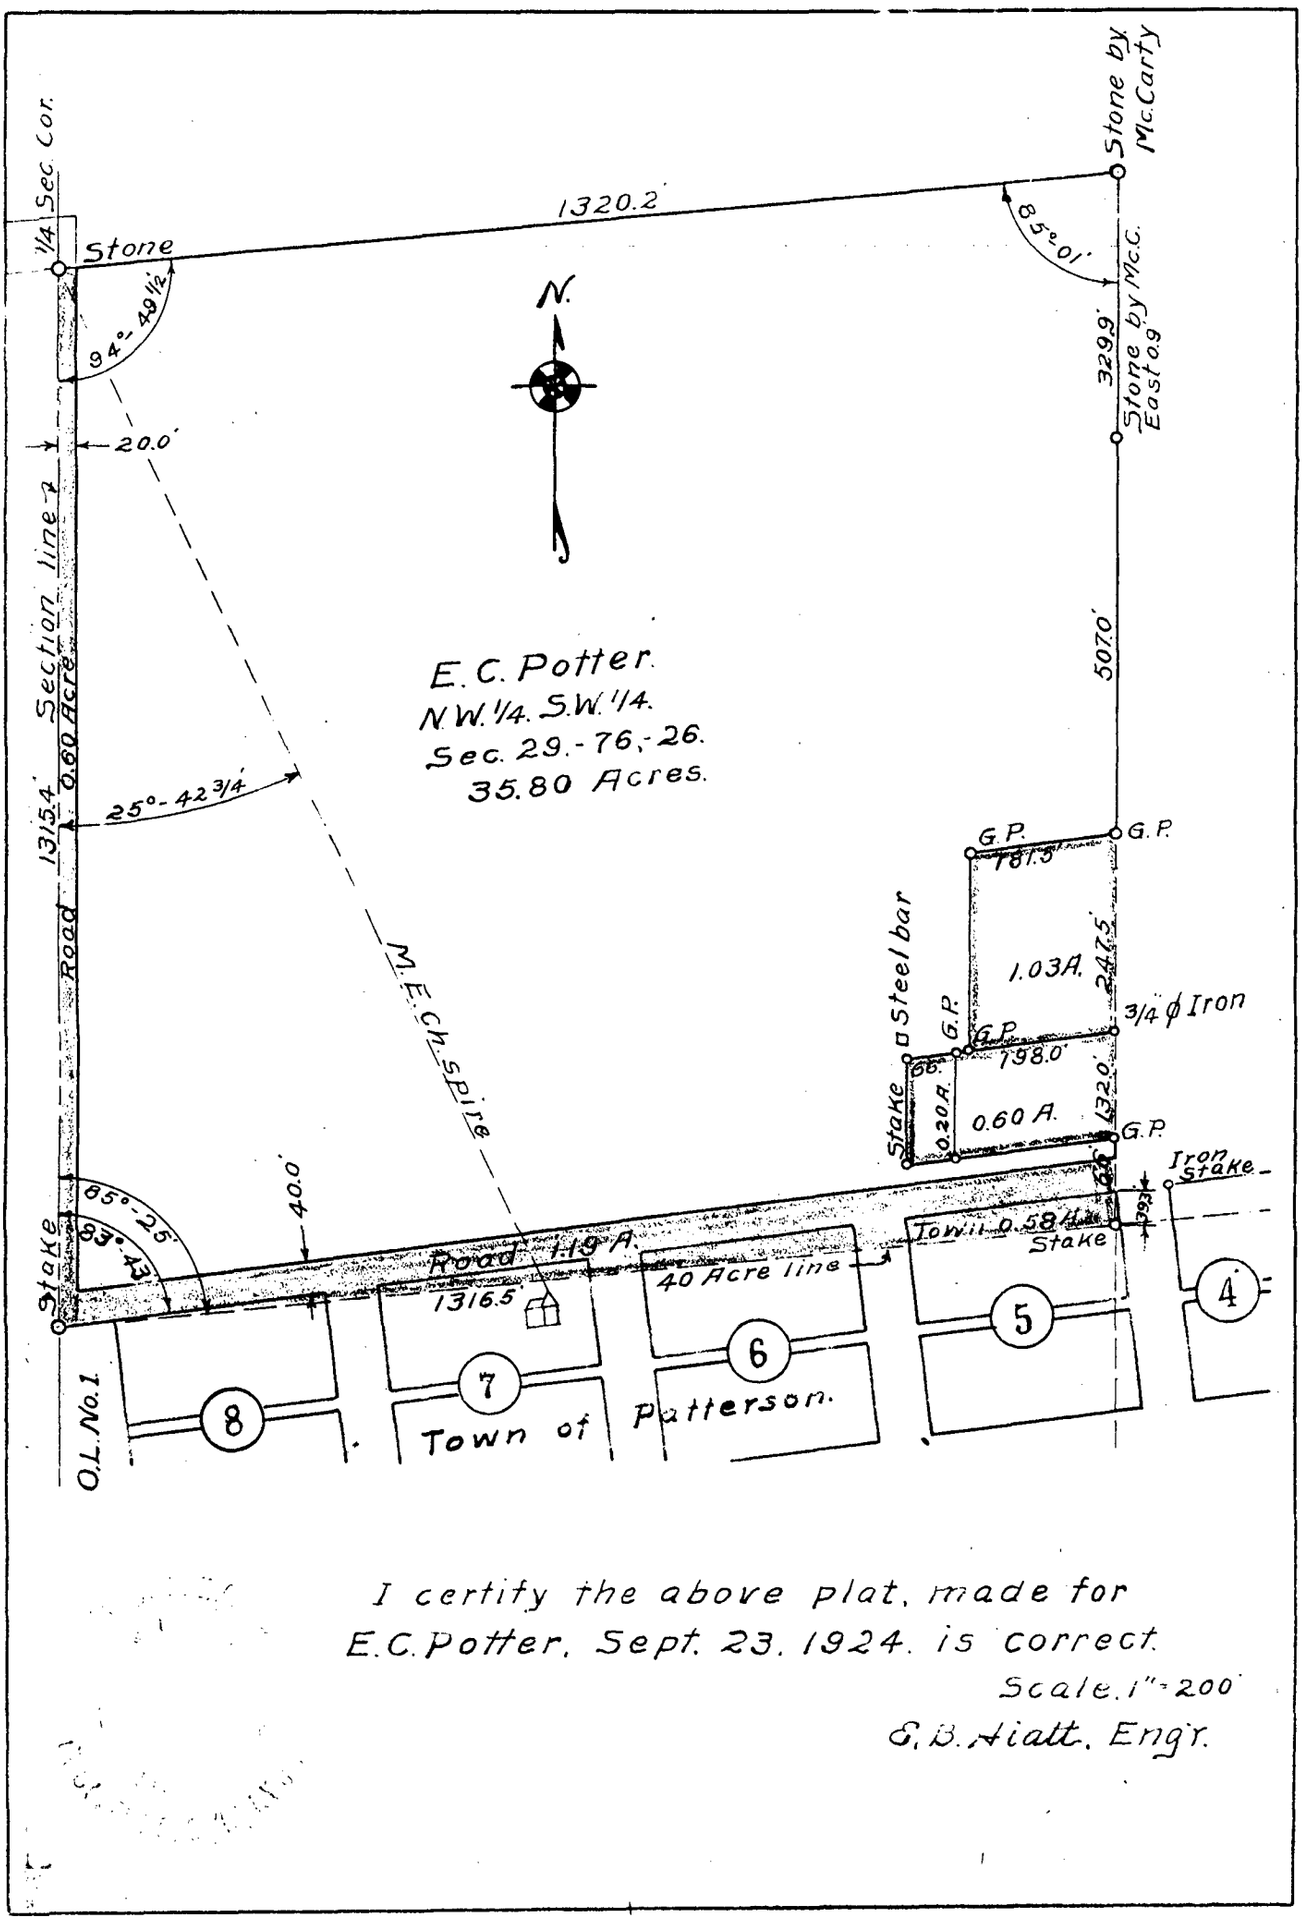

I certify the above plat, made for E.C. Potter, Sept. 23. 1924. is correct.
Scale. 1" = 200'
E. B. Hiatt. Engr.