
3320

Filed for record Oct. 7, 1957 at 1:03 P.M.
Recorded in book 1 at page 261.
Mary E. Welty, Recorder

261

MADISON CO. F-345

R-26W.

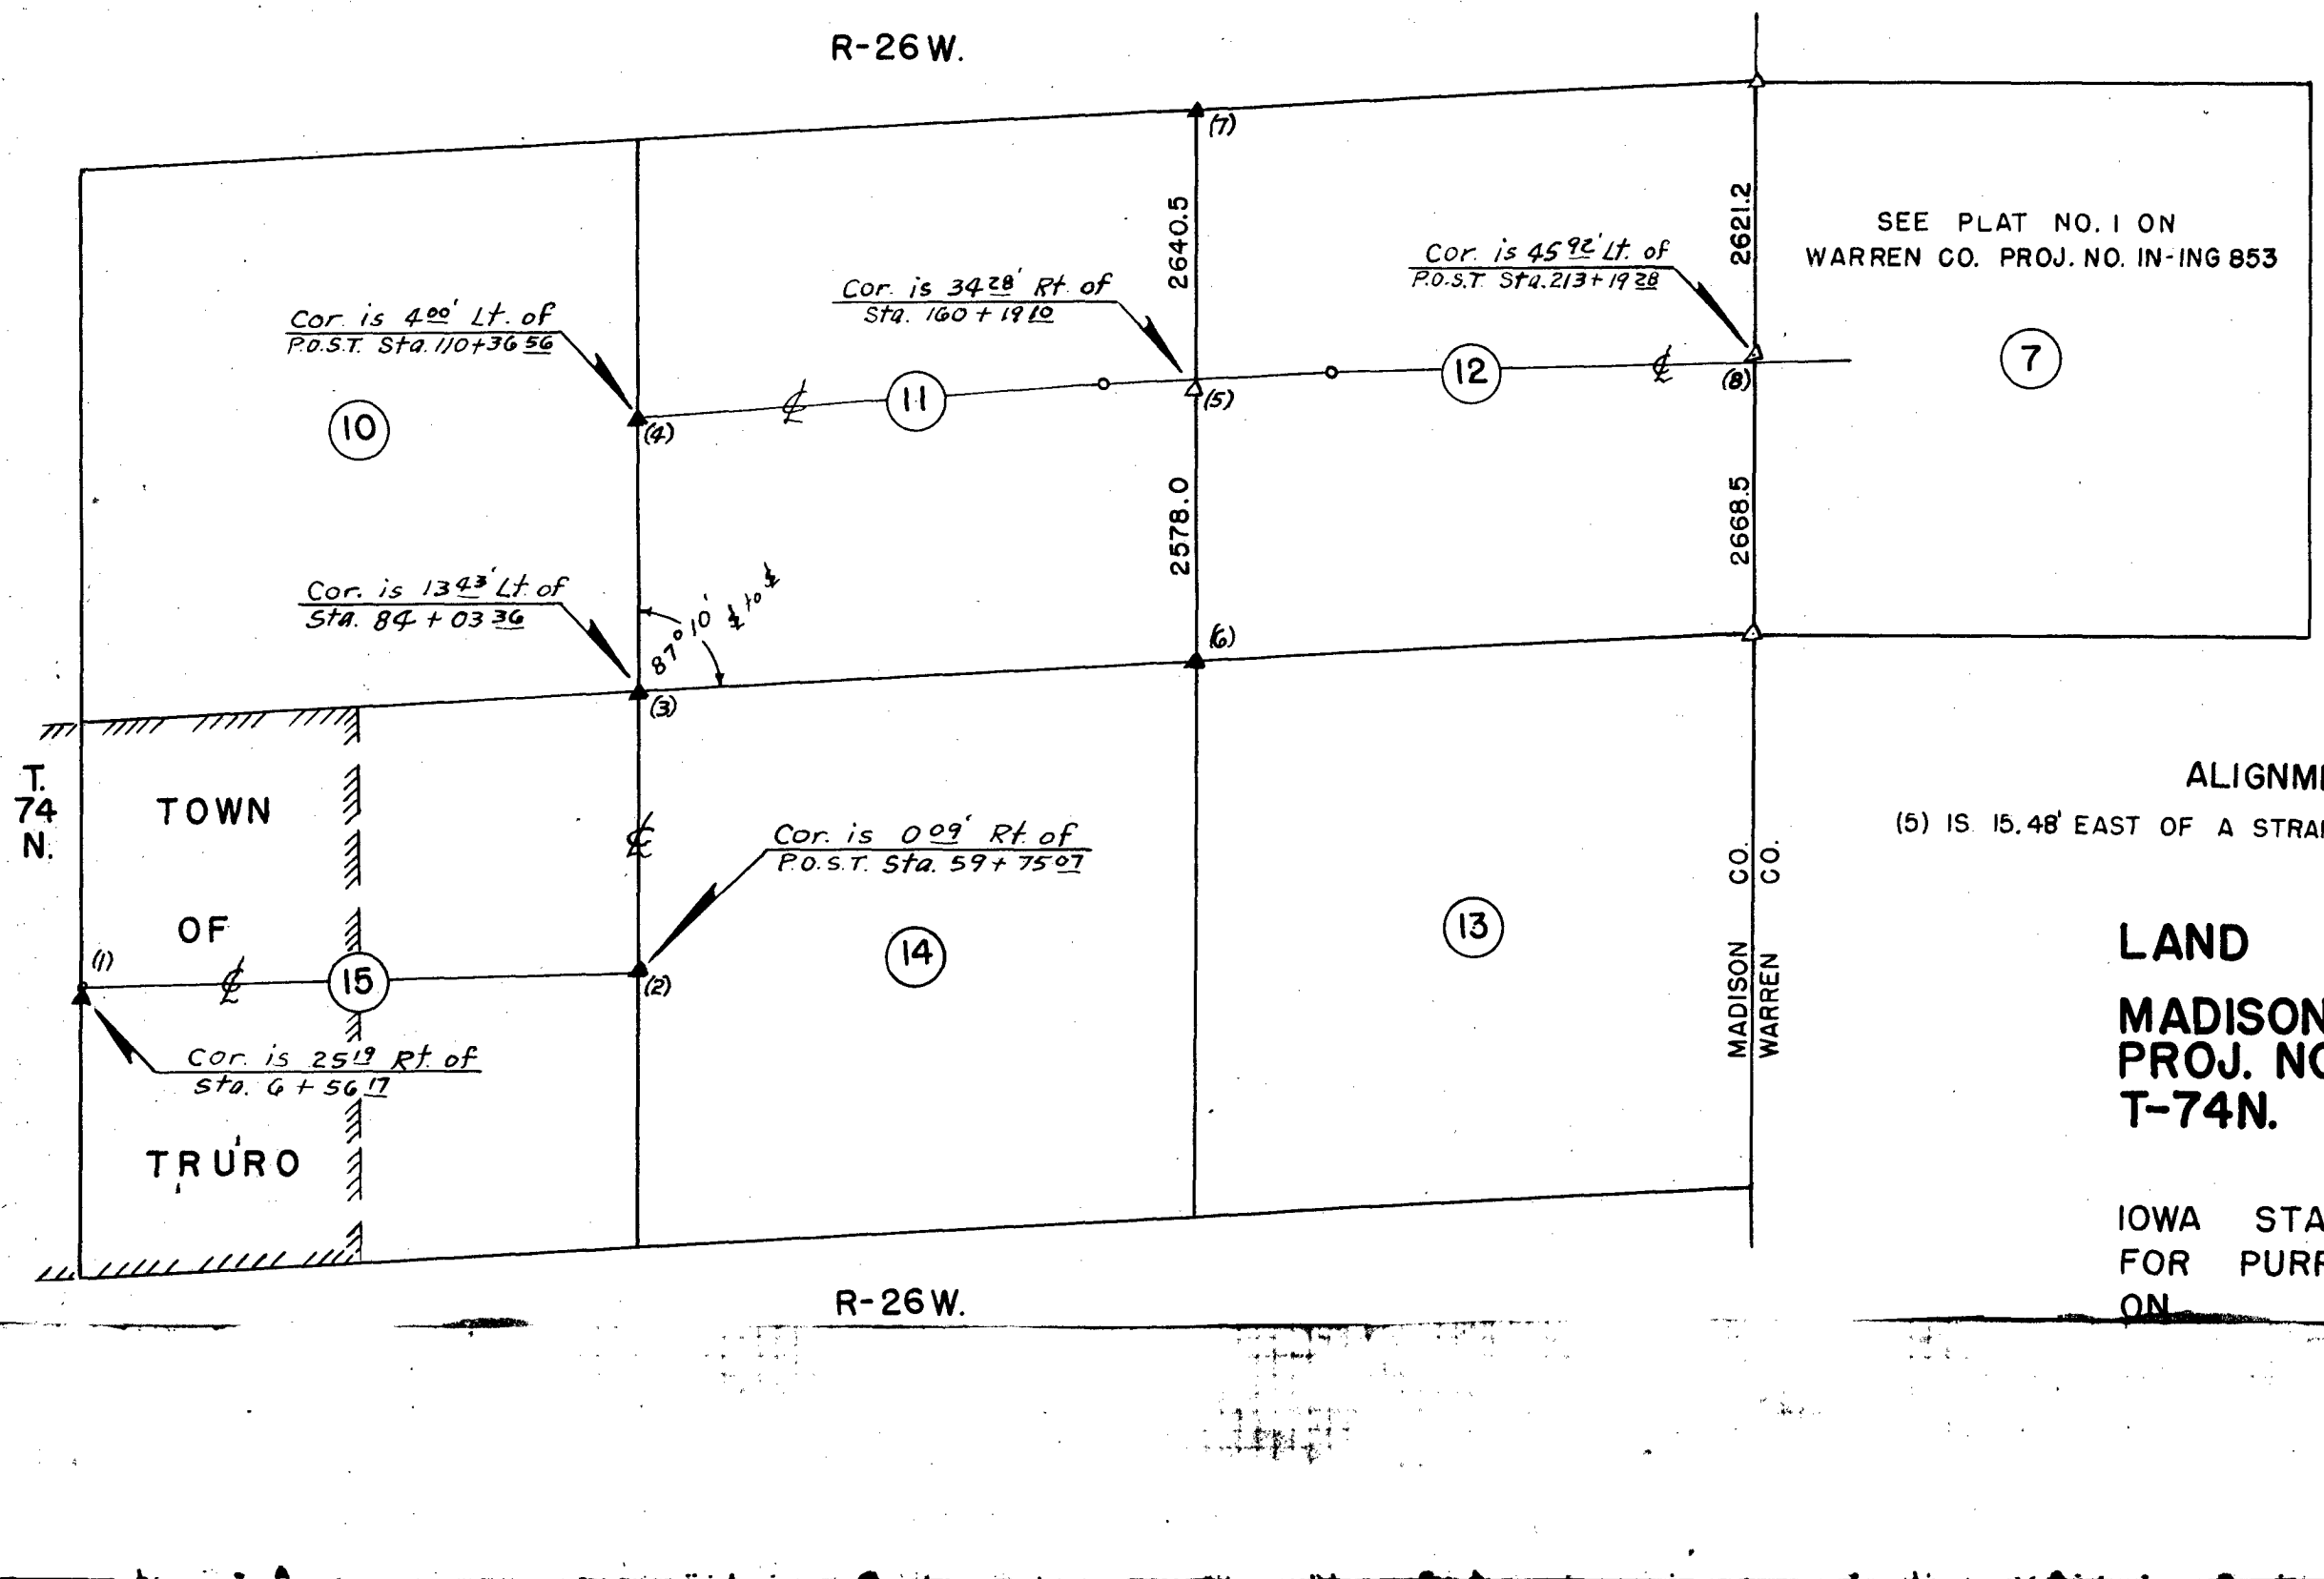

ALIGNMENT


(5) IS 15.48' EAST OF A STRAIGHT LINE BETWEEN (6) AND (7)

LAND CORNER SURVEY

MADISON COUNTY
PROJ. NO. F-345
T-74N. R-26W.


MADE FOR
IOWA STATE HIGHWAY COMMISSION
FOR PURPOSE OF R.O.W. DESCRIPTION
ON TRURO STUB

(1) W. 1/4 COR. SEC. 15-74-26

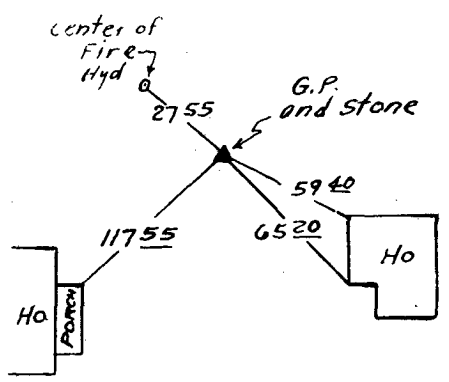


FOUND G.P. AND STONE

(2) E. 1/4 COR. SEC. 15-74-26

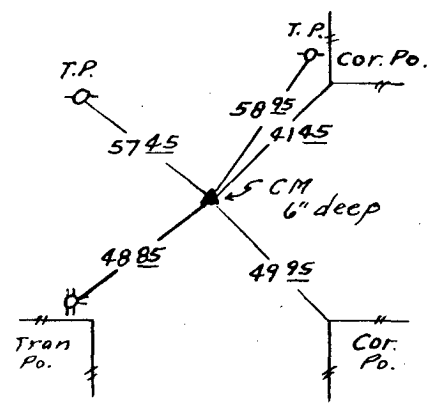


FOUND 3/4" □ IRON PIN

(3) NW COR. SEC. 14-74-26

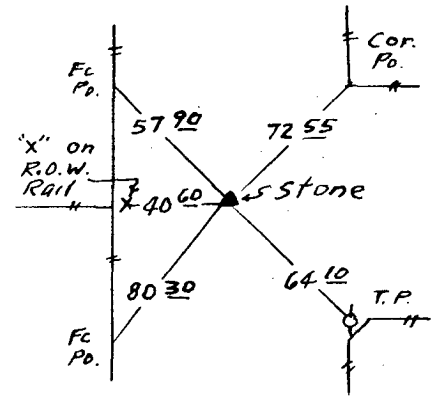


FOUND STONE

(4) W. 1/4 COR. SEC. 11-74-26

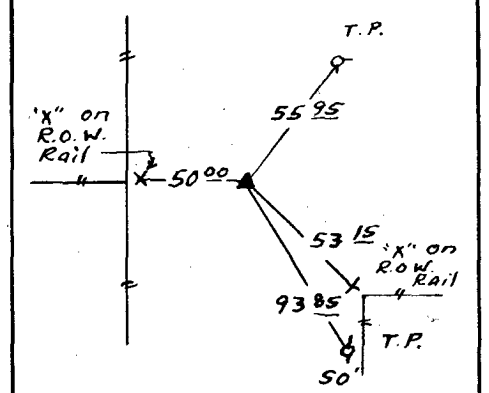


FOUND 1/2" IRON PIN OVER STONE

(5) E. 1/4 COR. SEC. 11-74-26

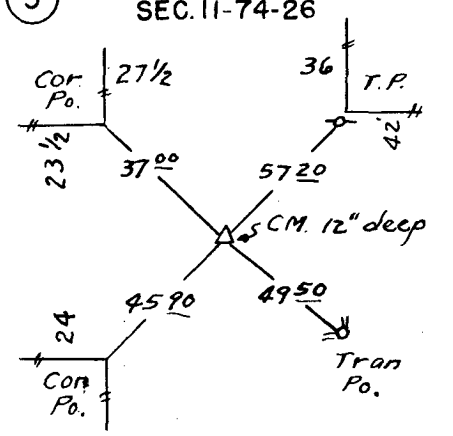


SET CONC. MON.

(6) SE COR. SEC. 11-74-26

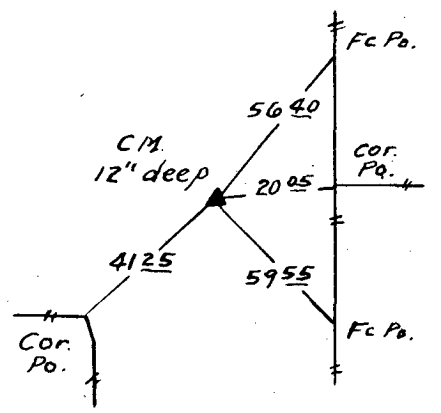


FOUND STONE

(7) NW. COR. SEC. 12-74-26

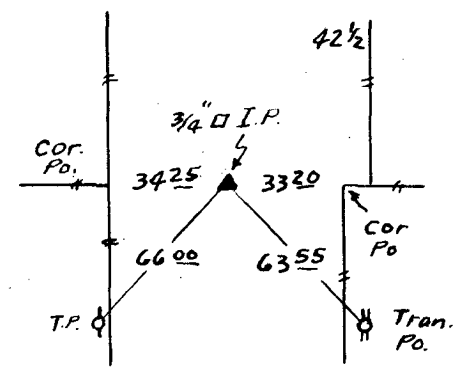

FOUND 3/4" □ IRON PIN

(8) E. 1/4 COR. SEC. 12-74-26

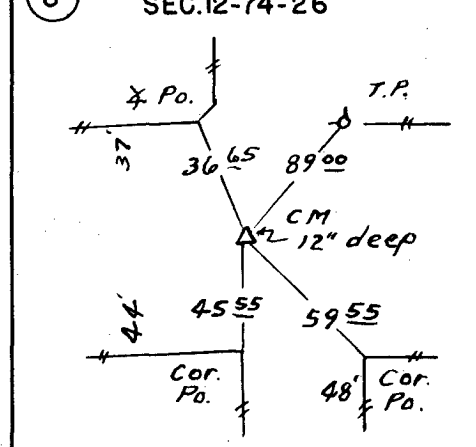

SET CONC. MON.

BY

D. A. SPARKS R. L. S. NO. 3436

MARCH 1957

ALL DISTANCES WERE MEASURED CAREFULLY AND MAY NOT AGREE WITH ROAD SURVEY STATIONING

FOR COMPLETE INFORMATION ON THIS SURVEY SEE FIELD NOTES FILED IN AMES OFFICE.

CERTIFICATION

I HEREBY CERTIFY THAT THIS PLAT IS A TRUE REPRESENTATION OF A SURVEY MADE BY ME ASSISTED BY M. L. MILLER, W. J. STAEBLER AND DAN HOUSTON ALL DULY SWORN AND IS CORRECT TO THE BEST OF MY KNOWLEDGE.

SIGNED: April 4, 1957

D. A. Sparks

D. A. SPARKS R. L. S. 3436

D. A. SPARKS REGISTERED 3436 LAND SURVEYOR

D.A.S.

261

261