
277

6-77-28

PLAT OF SURVEY FOR DARRELL LUKE
OF THE E. FRACTIONAL ½ OF THE NW FRACTIONAL ¼ OF
SECTION 6, T74N, R28W OF THE 5TH P.M.,
MADISON COUNTY, IOWA

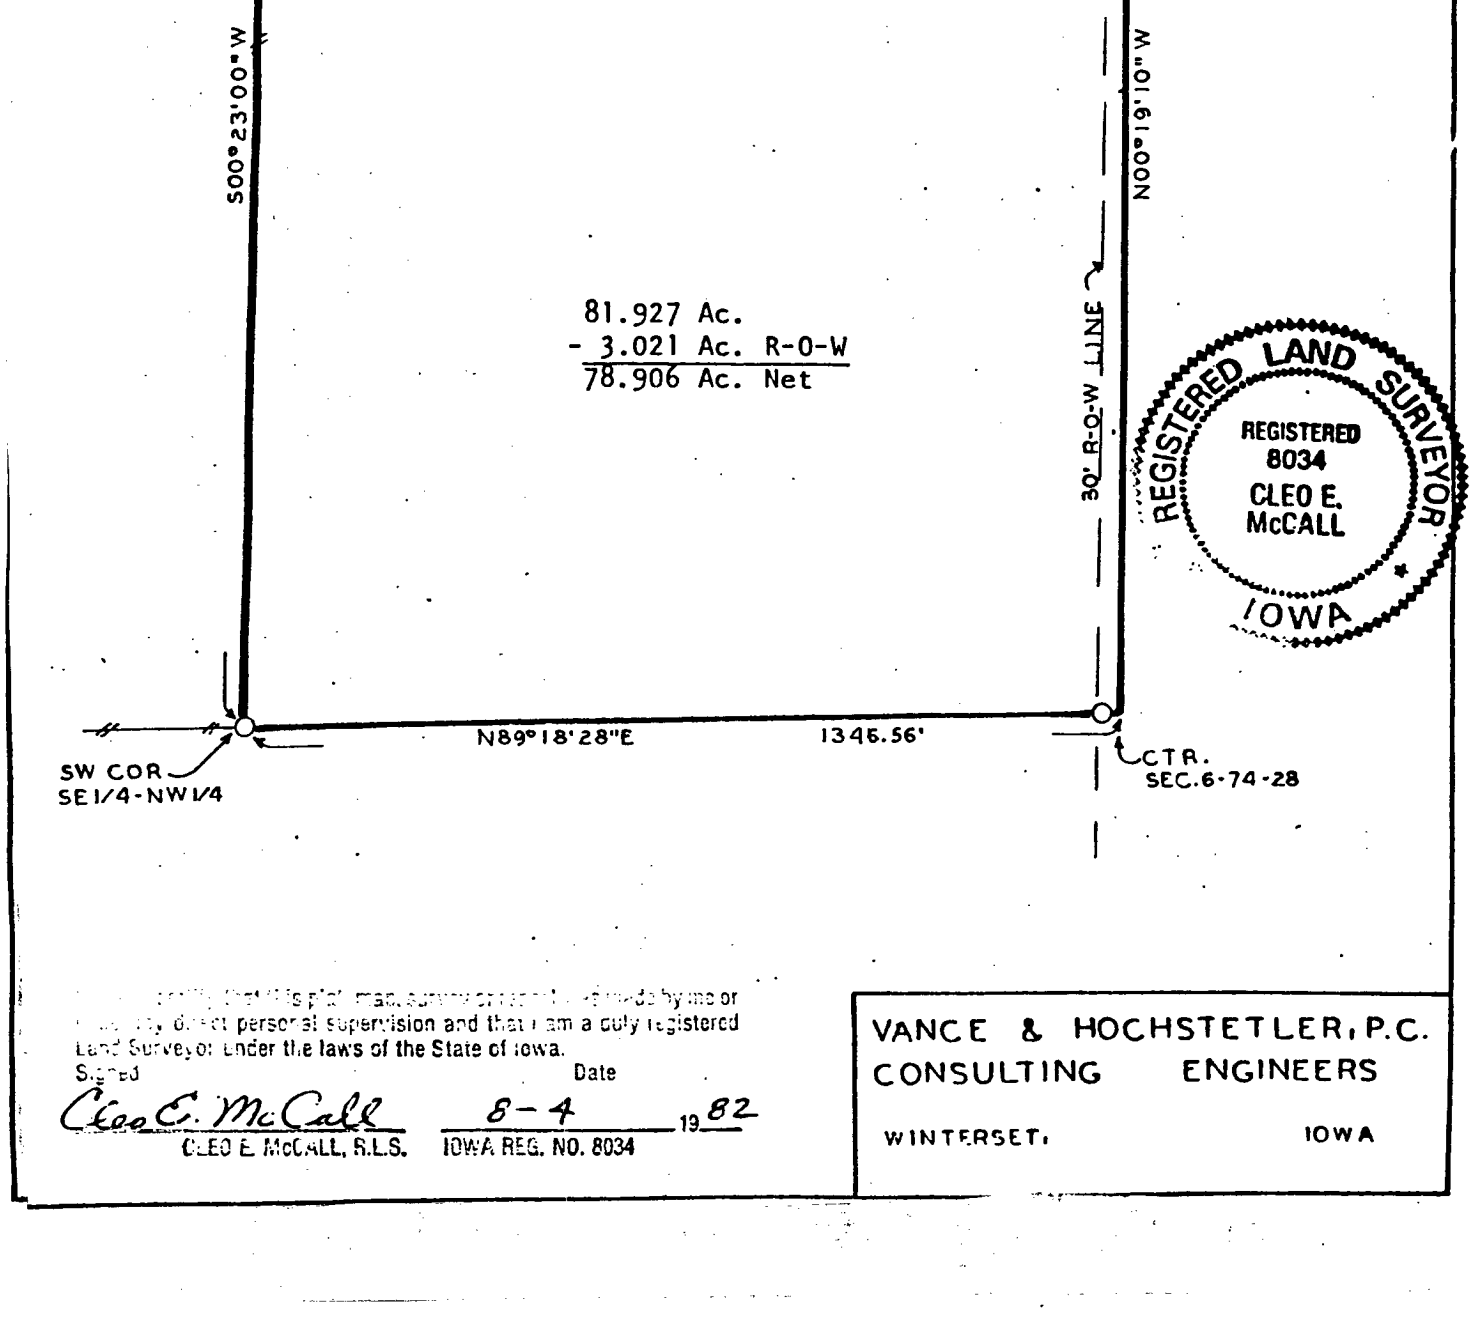

FILED NO. 340
BOOK 1 PAGE 277
FARM PLAT
1982 SEP 10 PM 4:15
MARY E. WELTY
RECORDER
MADISON COUNTY, IOWA
Fee $3.00

I hereby certify that this plat, survey or report was prepared by me or under my direct personal supervision and that I am a duly registered Land Surveyor under the laws of the State of Iowa.

Signed Cleo E. McCall Date 8-4 19 82

CLEO E. McCALL, R.L.S. IOWA REG. NO. 8034

VANCE & HOCHSTETLER, P.C.
CONSULTING ENGINEERS
WINTERSET, IOWA