
PLAT OF SURVEY FOR DALE DECKER
IN THE W½ OF THE NE¼
SECTION 32, TOWNSHIP 75 NORTH, RANGE 27 WEST OF THE 5TH P.M.,
MADISON COUNTY, IOWA

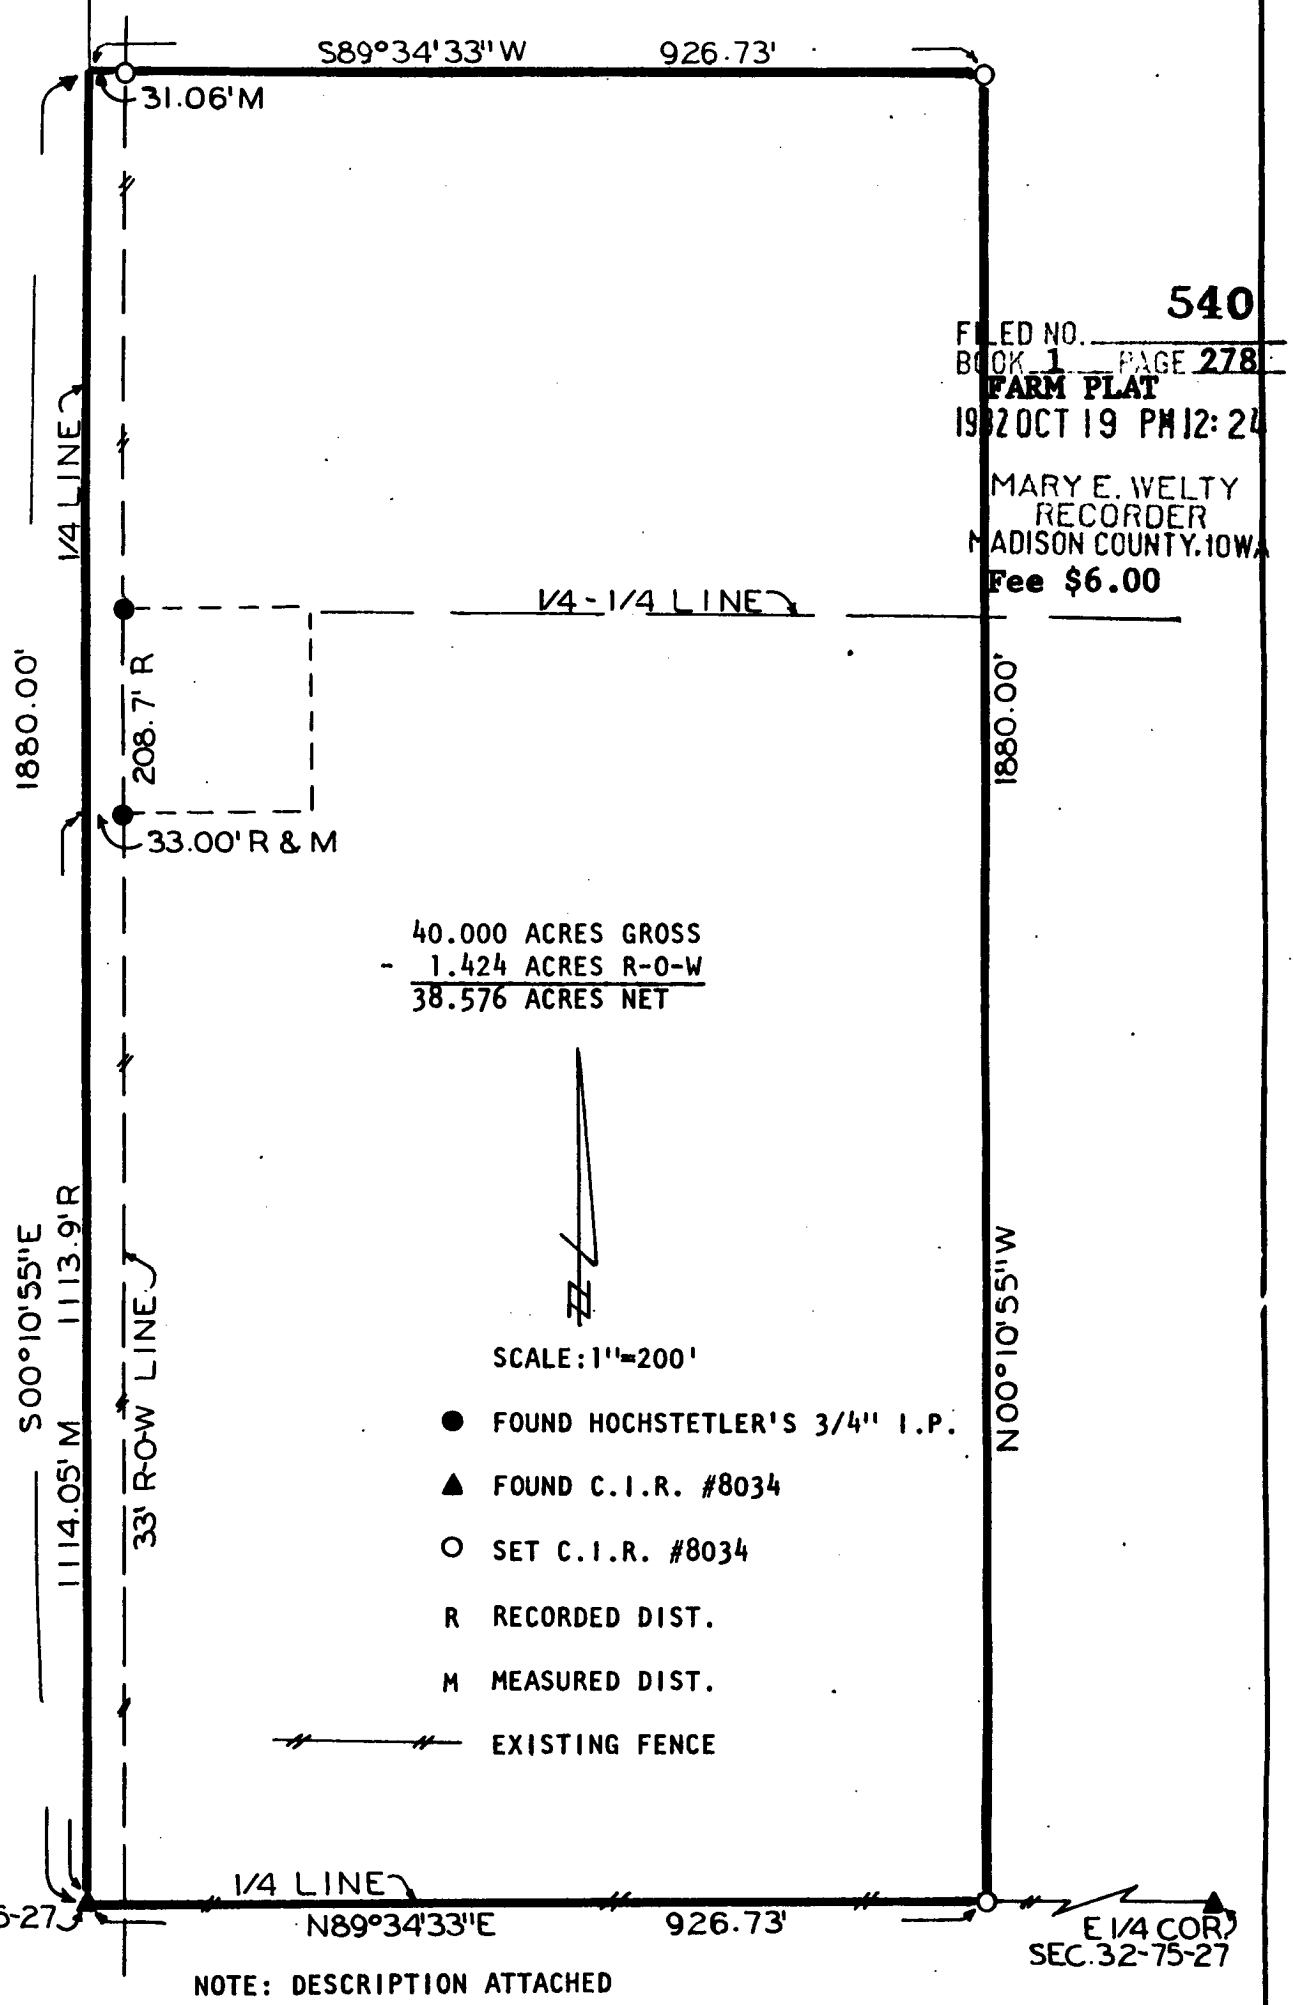

NOTE: DESCRIPTION ATTACHED

FILED NO. 540
BOOK 1 PAGE 278
FARM PLAT
1982 OCT 19 PM 12:24
MARY E. WELTY
RECORDER
MADISON COUNTY, IOWA
Fee $6.00

I hereby certify that this land survey was prepared by me or under my direct personal supervision and that I am a duly registered Land Surveyor under the laws of the State of Iowa
Signed Cleo E. McCall Date 9-14 19 82

VANCE & HOCHSTETLER, P.C.
CONSULTING ENGINEERS
WINTERSET, IOWA

A parcel of land in the West Half of the Northeast Quarter of Section 32, Township 75 North, Range 27 West of the Fifth Principal Meridian, Madison County, Iowa, more particularly described as:

Commencing at the center of Section 32, Township 75 North, Range 27 West of the 5th Principal Meridian, Madison County, Iowa; thence along the South line of the Northeast Quarter of said section, North 89°34'33" East 926.73 feet; thence North 00°10'55" West 1880.00 feet; thence South 89°34'33" West 926.73 feet to the West line of the Northeast Quarter of said section; thence along said West line, South 00°10'55" East 1880.00 feet to the Point of Beginning, containing 40.000 acres, more or less, including public road, and 38.576 acres, more or less, excluding public road.

Bearings are based on the South line of the Northeast Quarter of Section 32, T75N, R27W, which is assumed to bear N89°34'33"E.