
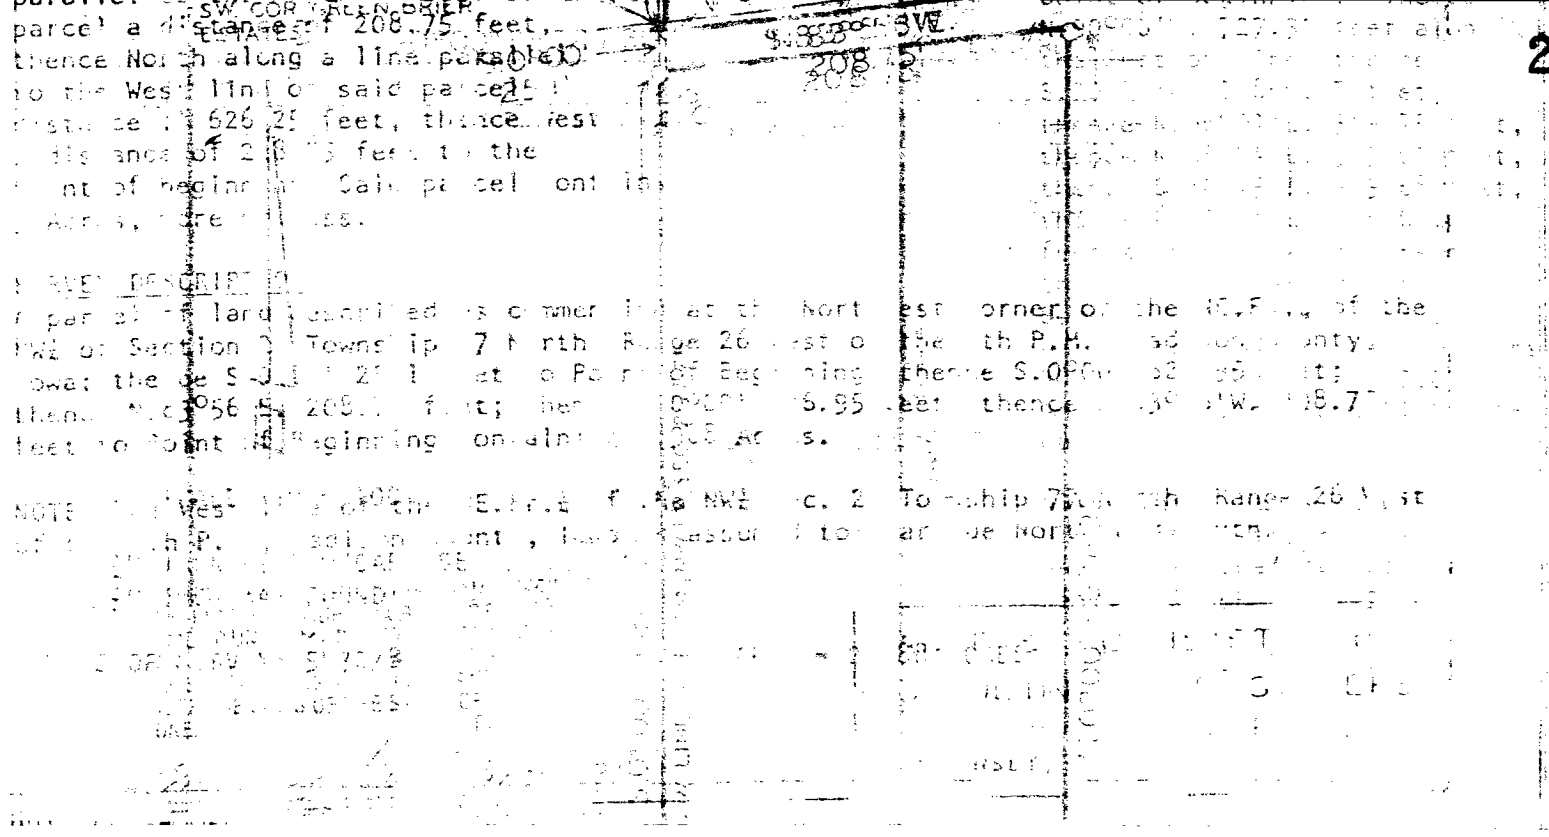


PLAT OF A SURVEY MADE FOR IOWA CONSERVATION COMMISSION
IN THE SOUTHEAST QUARTER (SE¼) OF THE SOUTHWEST QUARTER (SW¼)
OF SECTION 16, TOWNSHIP 75 NORTH, RANGE 28 WEST OF THE 5TH P.M.,
MADISON COUNTY, IOWA

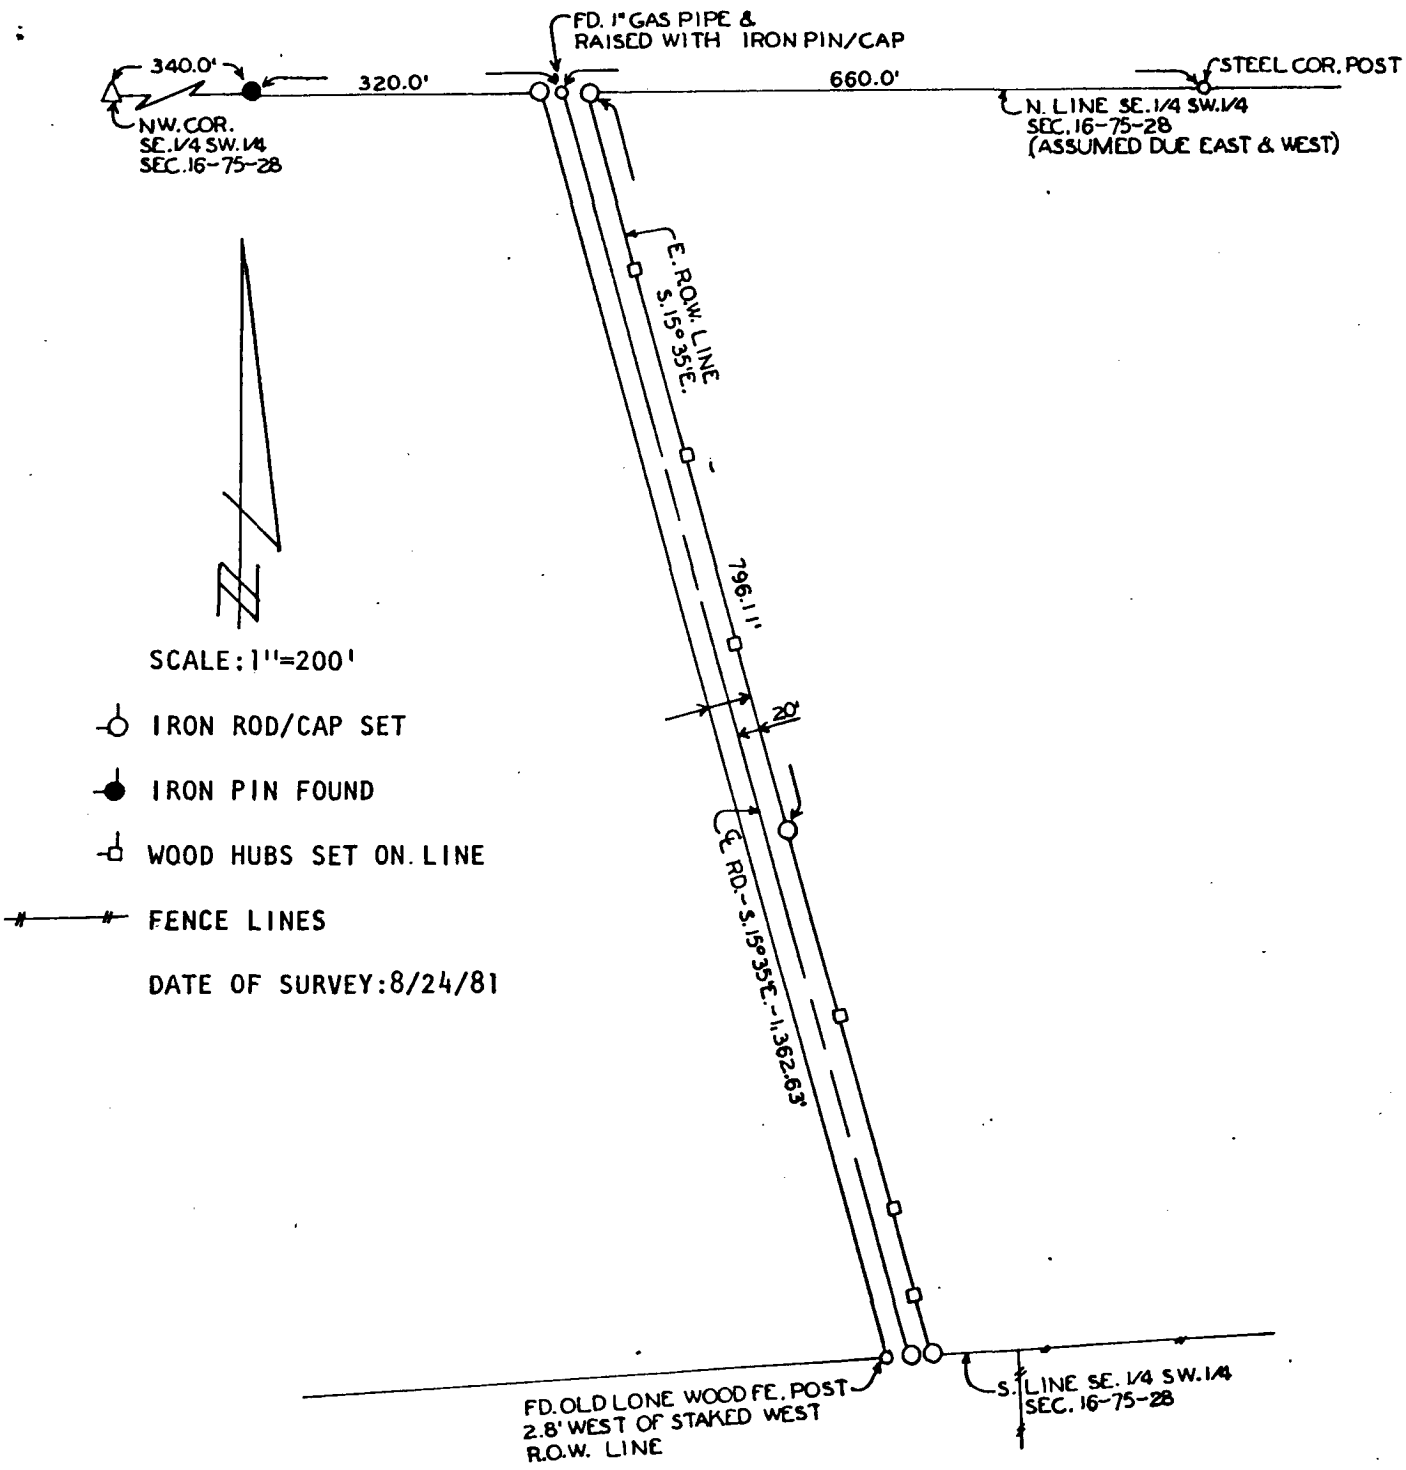

DESCRIPTION OF ROAD RECORDED IN MADISON COUNTY ROAD RECORD 4 PAGE 268
A highway 40 feet wide beginning 20 rods west of the southeast corner of the Southwest Quarter (SW¼) of Section 16, Township 75 North, Range 28 West of the 5th P.M. and running northwest to a point 40 rods west of the northeast corner of the Southeast Quarter (SE¼) of the Southwest Quarter (SW¼) of said Section 16 intersecting old highways at both ends. Dated June 11, 1904.

I HEREBY CERTIFY THAT THIS PLAN, SPECIFICATION, PLAT, MAP, SURVEY OR REPORT WAS MADE BY ME OR UNDER MY DIRECT PERSONAL SUPERVISION AND THAT I AM A DULY REGISTERED PROFESSIONAL ENGINEER AND LAND SURVEYOR UNDER THE LAWS OF THE STATE OF IOWA
SIGNED DATE
J M. Hochstetler 9/1/81
J. M. Hochstetler P.E. & L.S. Iowa Reg. No. 6308

FILED NO. 341
BOOK 1 PAGE 271
FARM PLAT
1981 SEP -1 AM 10:58
Fee $3.00

MARY E. WELTY
Madison County Recorder

VANCE & HOCHSTETLER, P.C.
CONSULTING ENGINEERS
WINTERSET, IOWA