
22-75-27

PLAT OF SURVEY FOR GEORGE SCHMID
IN THE NE¼ OF THE NE¼ OF
SECTION 22, T75N, R27W OF THE 5TH P.M.,
MADISON COUNTY, IOWA

FILED NO. 207
BOOK 1 PAGE 295
FARM PLAT
1983 JUL 28 PM 2:42

MARY E. WELTY
RECORDER
MADISON COUNTY, IOWA
Fee $3.00

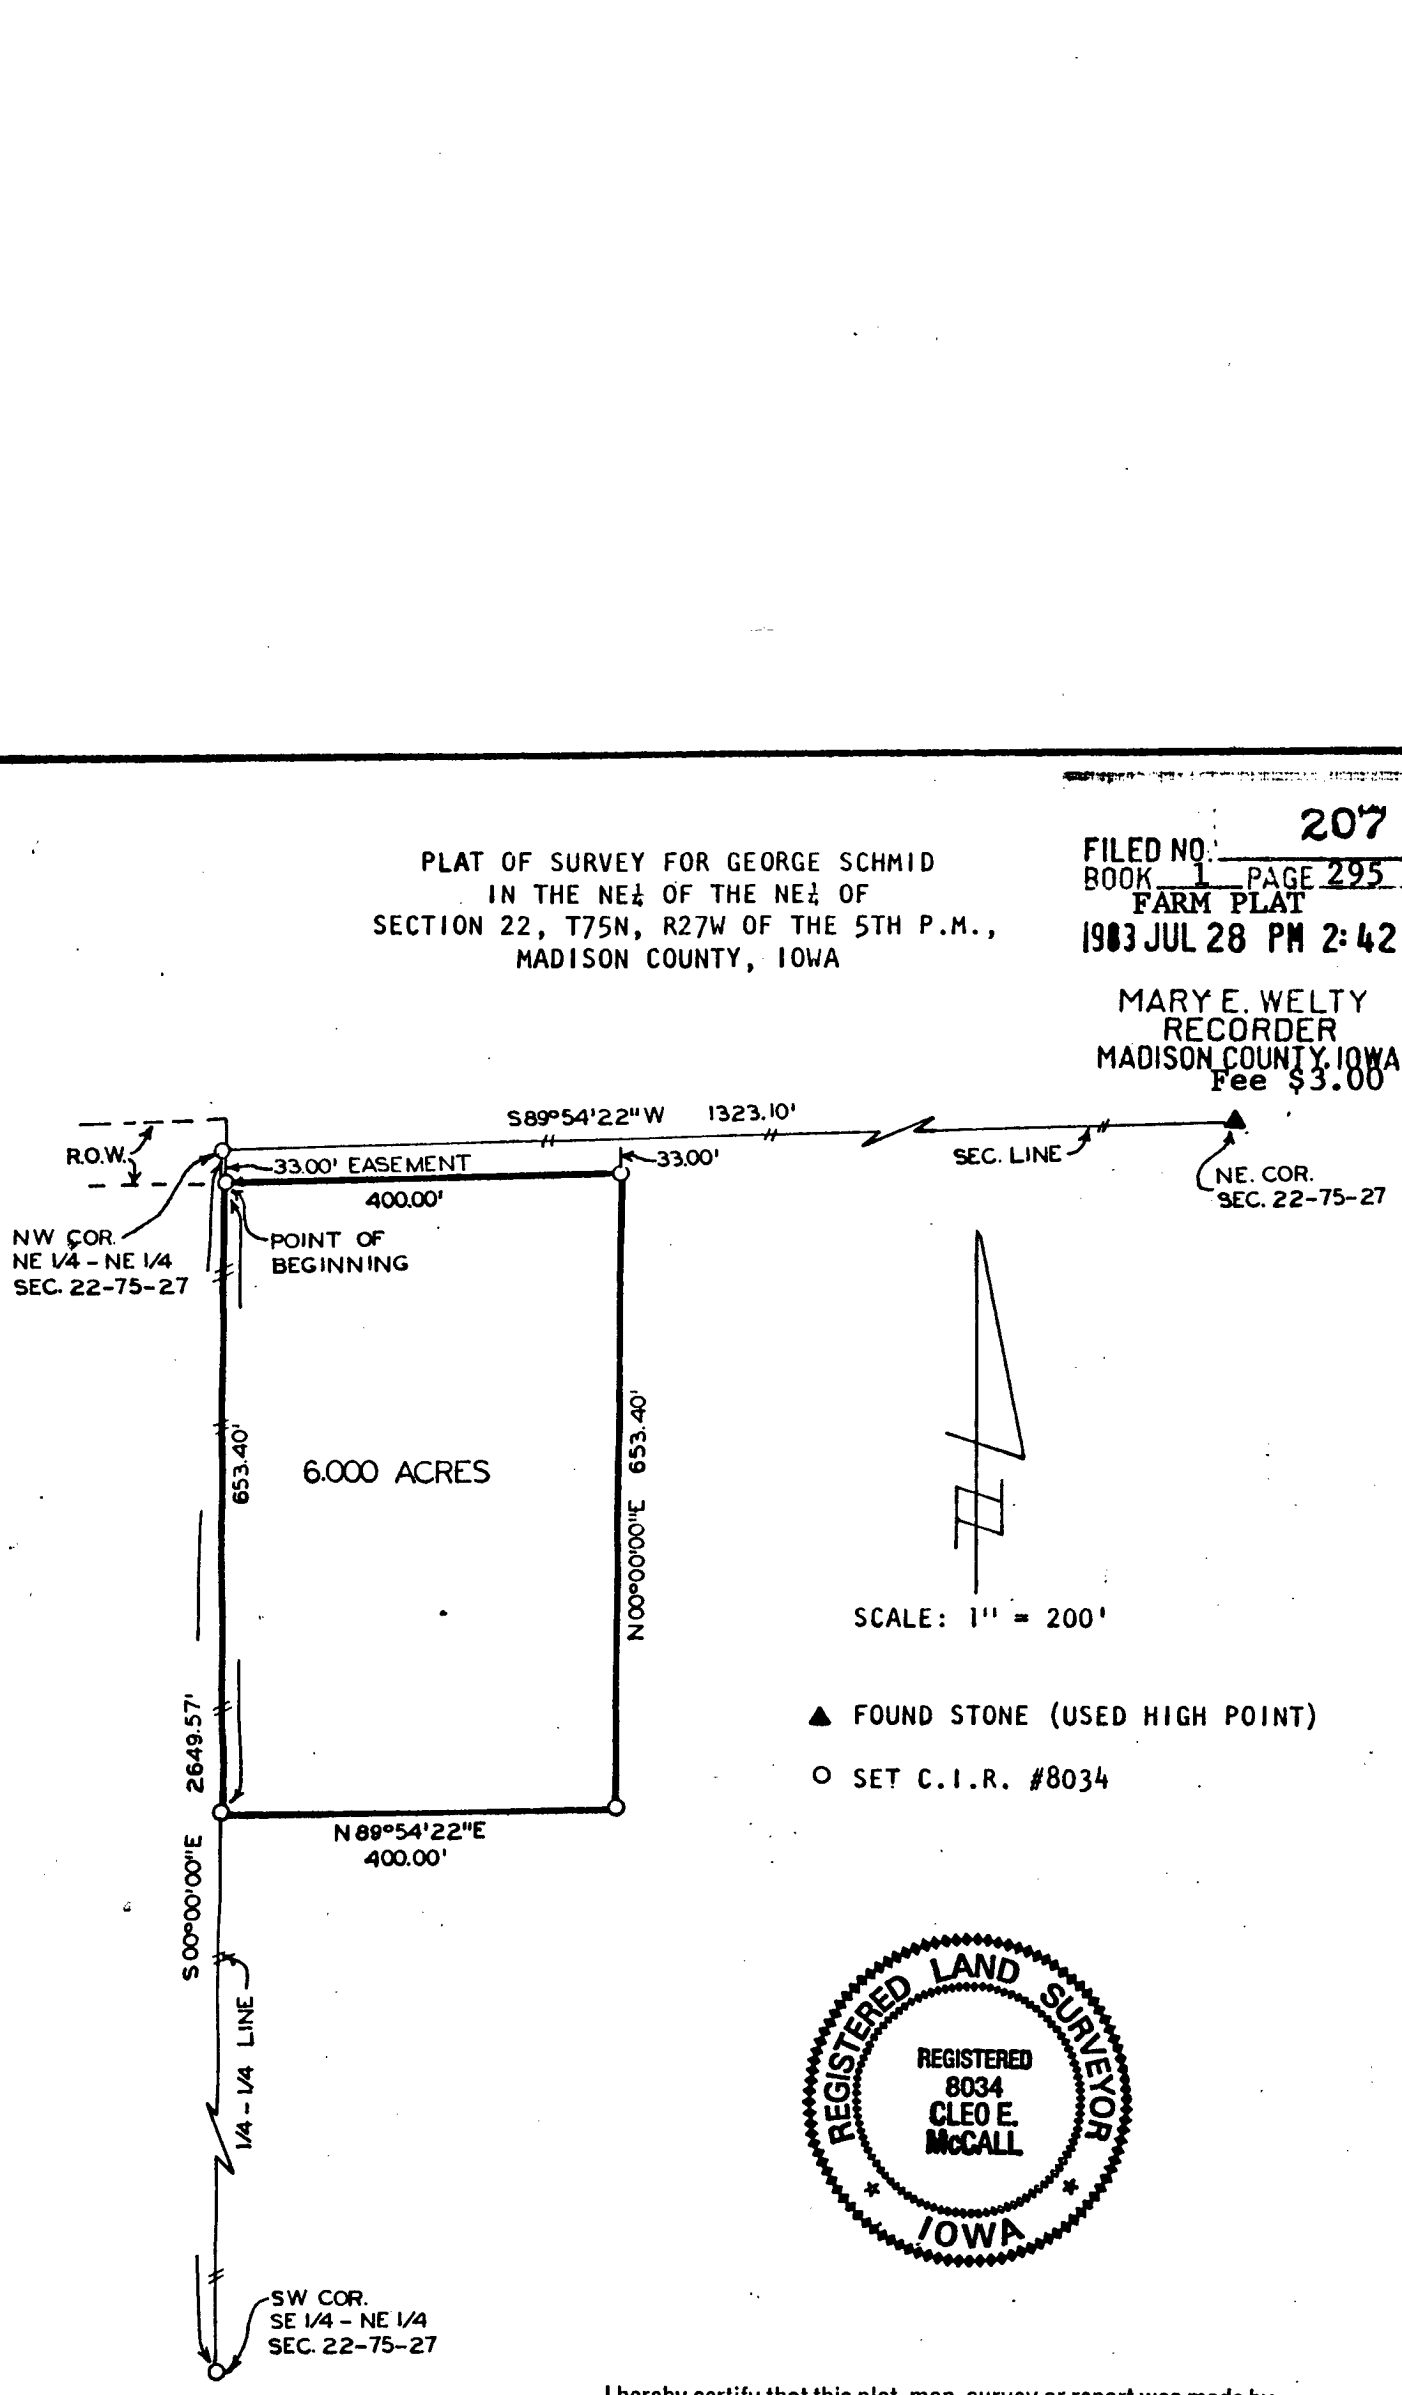

I hereby certify that this plat, map, survey or report was made by me or under my direct personal supervision and that I am a duly registered Land Surveyor under the laws of the State of Iowa.

Signed Cleo E. McCall Date 6-14 19 83

CLEO E. McCALL, R.L.S. IOWA REG. NO. 8034

Description:

A parcel of land in the Northeast Quarter of the Northeast Quarter of Section 22, Township 75 North, Range 27 West of the 5th Principal Meridian, Madison County, Iowa, more particularly described as:

Commencing at the Northwest corner of the Northeast Quarter of the Northeast Quarter of Section 22, Township 75 North, Range 27 West of the 5th P.M., Madison County, Iowa; thence along the west line of said Northeast Quarter of the Northeast Quarter on an assumed bearing of South 00°00'00" East a distance of 33.00 feet to the Point of Beginning; thence continuing South 00°00'00" East, 653.40 feet; thence North 89°54'22" East 400.00 feet; thence North 00°00'00" East 653.40 feet; thence South 89°54'22" West 400.00 feet to the Point of Beginning, containing 6.000 acres, more or less, together with a 33 foot wide easement for ingress and egress abutting the north side thereof.

VANCE & HOCHSTETLER, P.C.
CONSULTING ENGINEERS
WINTERSET, IOWA 50273