
8-74-28

SURVEY for DENNY WEEKS

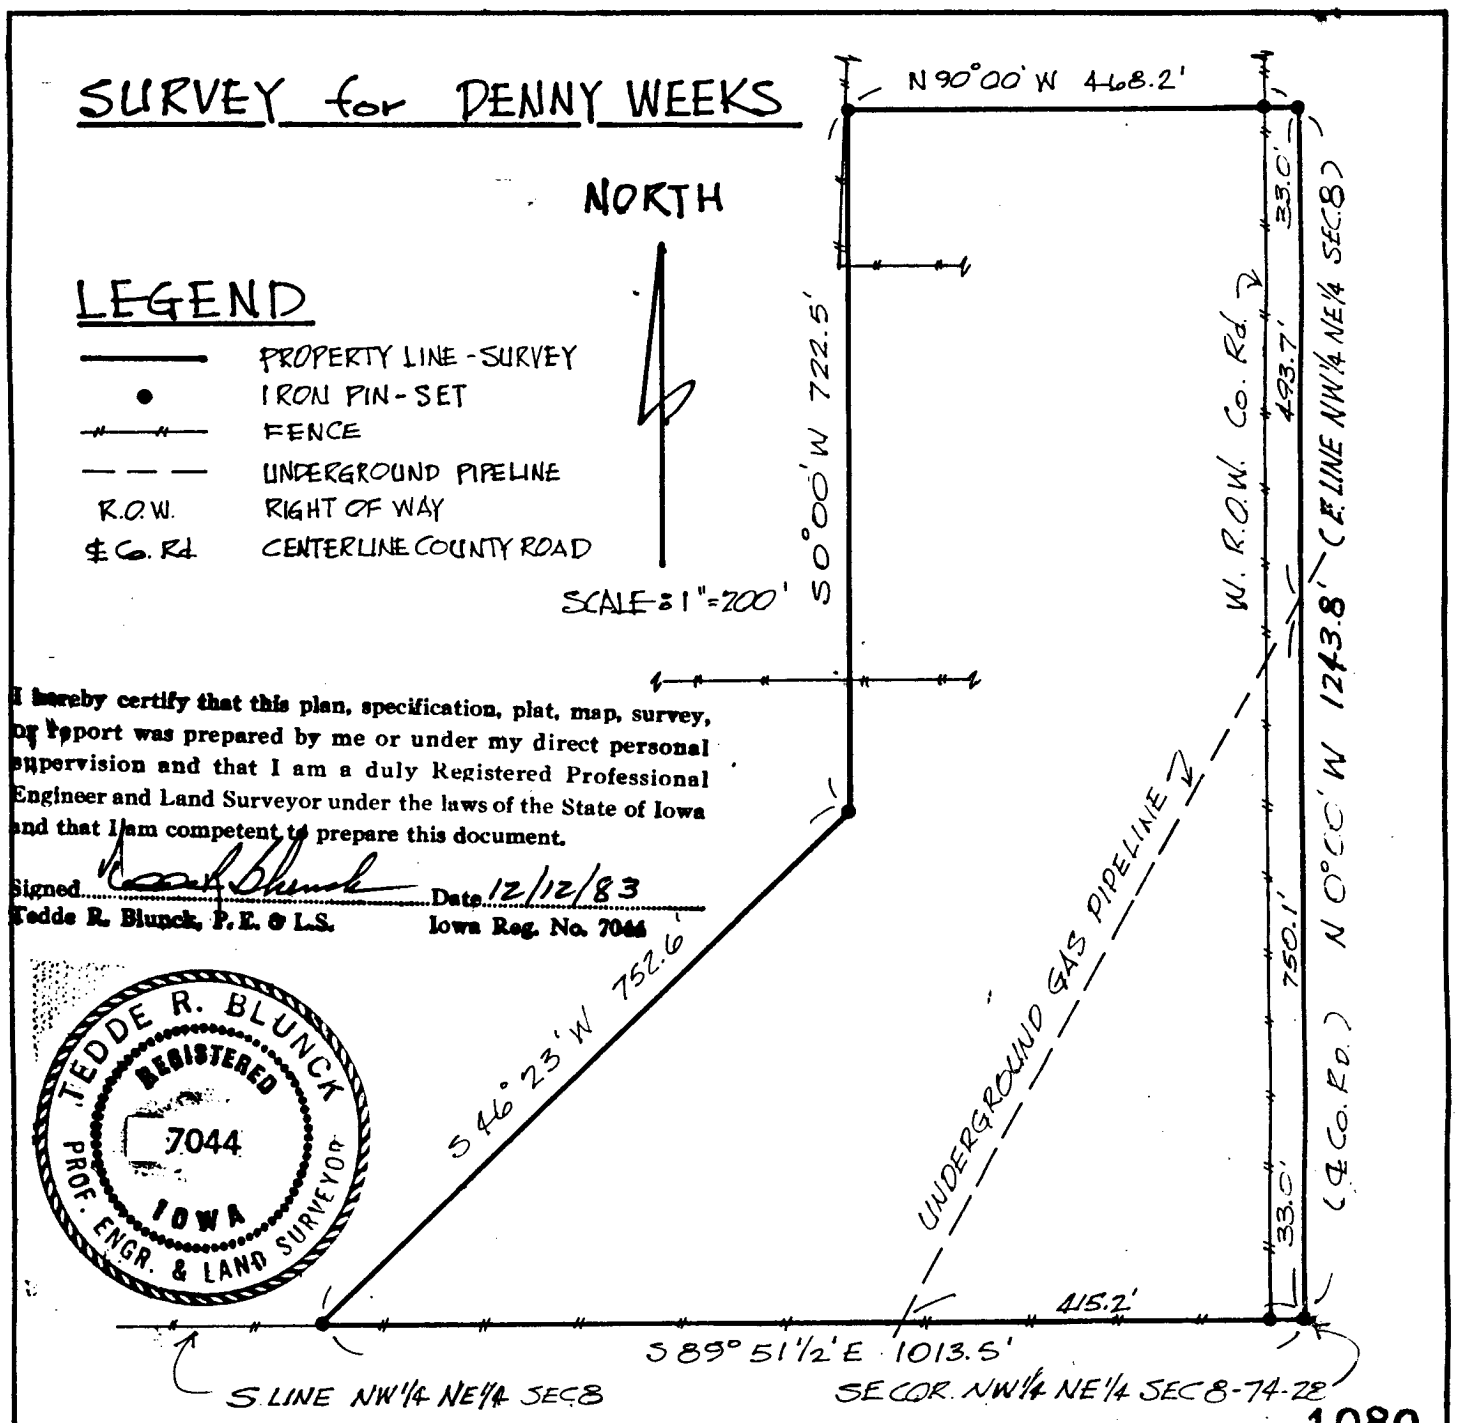

I hereby certify that this plan, specification, plat, map, survey, or report was prepared by me or under my direct personal supervision and that I am a duly Registered Professional Engineer and Land Surveyor under the laws of the State of Iowa and that I am competent to prepare this document.

Signed Todd Blunck Date 12/12/83

Tedde R. Blunck, P.E. & L.S. Iowa Reg. No. 7044

TEDDE R. BLUNCK REGISTERED 7044 IOWA PROF. ENGR. & LAND SURVEYOR

FILED NO. 1080
BOOK 1 PAGE 298
FARM PLAT
1983 DEC 14 AM 11:37
MARY E. WELTY
RECORDER
MADISON COUNTY, IOWA
Fee
$3.00

PROPERTY DESCRIPTION

A part of the Northwest quarter of the Northeast quarter of Section 8, Township 74 North, Range 28 West of the Fifth Principal Meridian, Madison County, Iowa, more particularly described as follows:

Beginning at the Southeast corner of said Northwest quarter of the Northeast quarter of Section 8;

thence North 1243.8 feet along the East line of said Northwest quarter of the Northeast quarter of Section 8;

thence West 468.2 feet;

thence South 722.5 feet;

thence South 46° 23' West 752.6 feet to the South line of said Northwest quarter of the Northeast quarter of Section 8;

thence South 89° 51½' East 1013.5 feet along said South line of the Northwest quarter of the Northeast quarter of Section 8 to the point of beginning,

and containing 16.6 acres more or less,

and subject to encumbrances of record.