
33-75-29

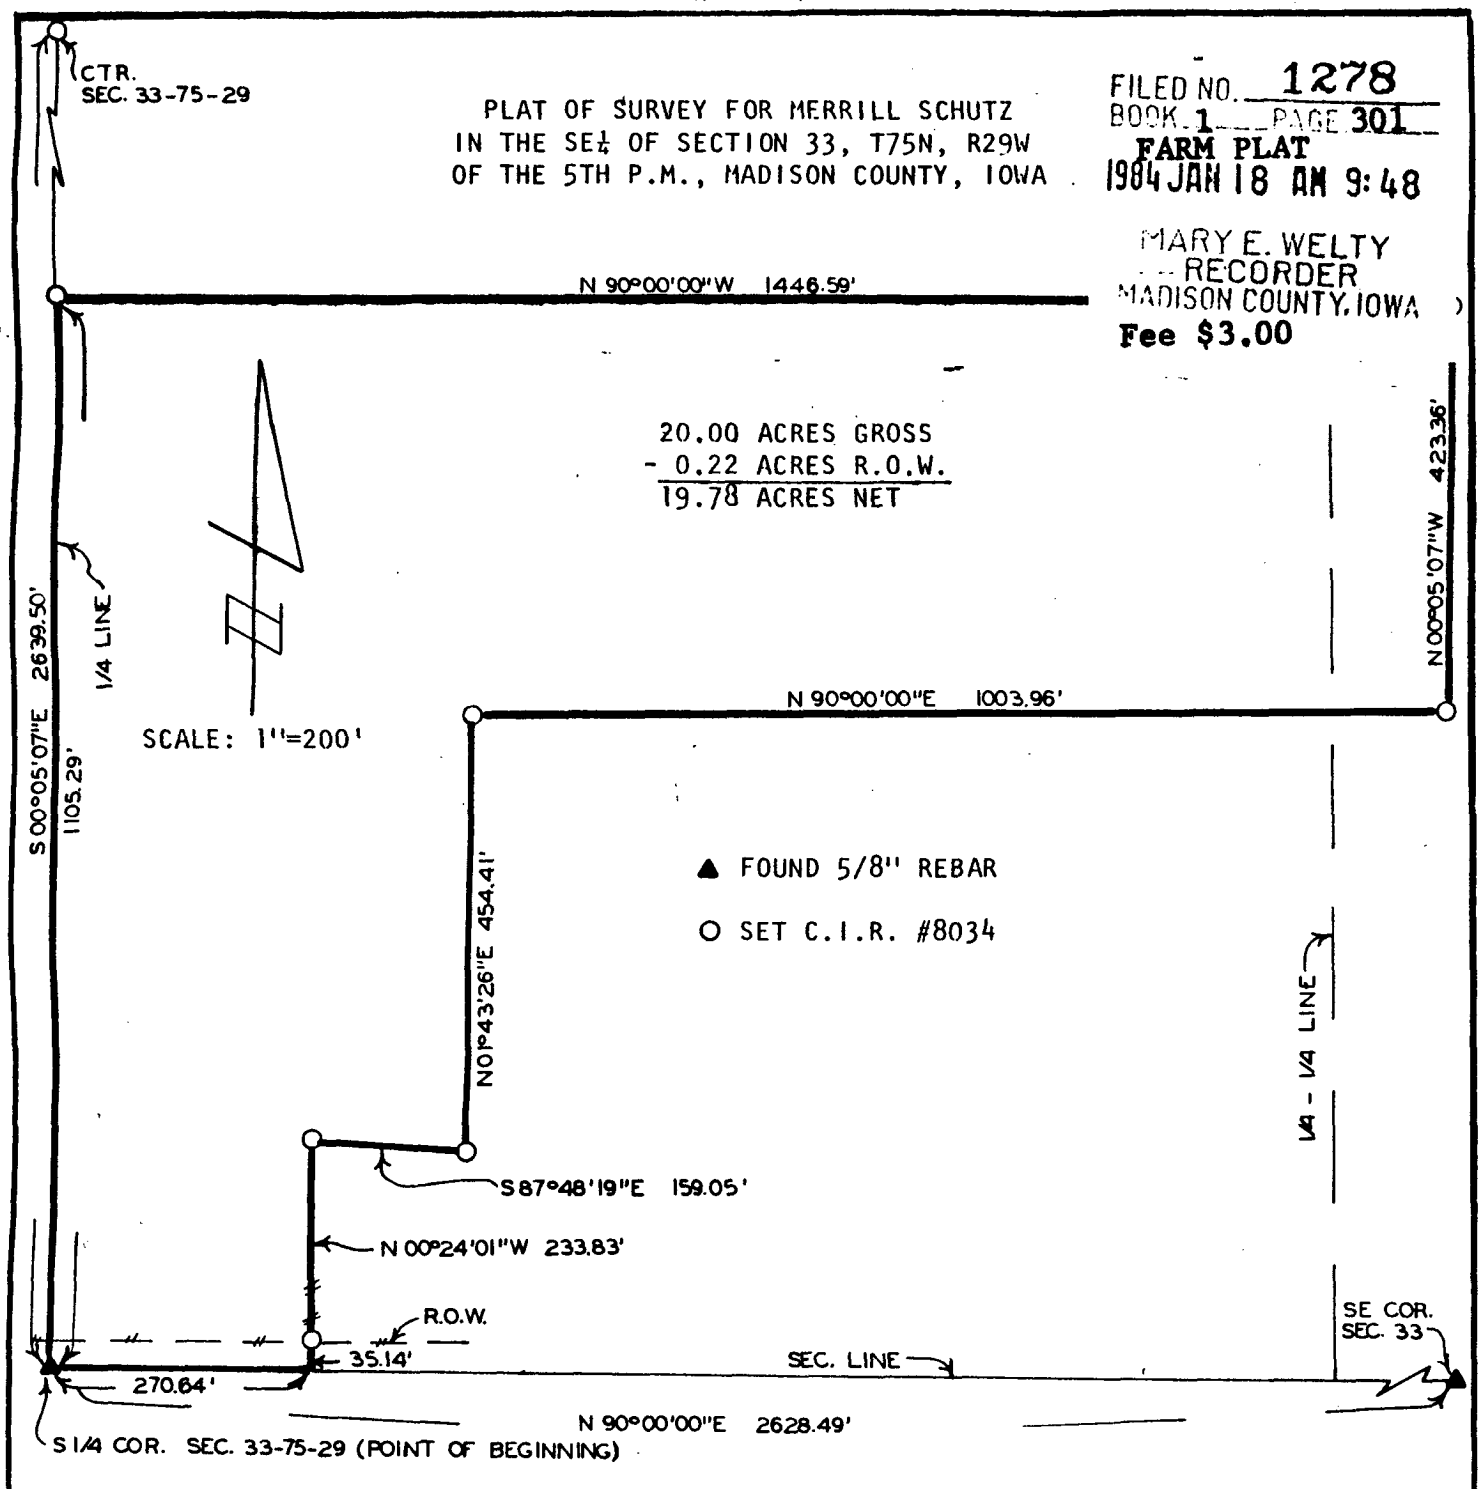

PLAT OF SURVEY FOR MERRILL SCHUTZ
IN THE SE¼ OF SECTION 33, T75N, R29W
OF THE 5TH P.M., MADISON COUNTY, IOWA

FILED NO. 1278
BOOK 1 PAGE 301
FARM PLAT
1984 JAN 18 AM 9:48

MARY E. WELTY
RECORDER
MADISON COUNTY, IOWA
Fee $3.00

Description:

A parcel of land in the Southeast Quarter of Section 33, Township 75 North, Range 29 West of the 5th Principal Meridian, Madison County, Iowa, more particularly described as:

Beginning at the South Quarter corner of Section 33, Township 75 North, Range 29 West of the 5th P.M., Madison County, Iowa; thence along the south line of the Southeast Quarter of said section on an assumed bearing of North 90°00'00" East a distance of 270.64 feet; thence North 00°24'01" West 233.83 feet; thence South 87°48'19" East 159.05 feet; thence North 01°43'26" East 454.41 feet; thence North 90°00'00" East 1003.96 feet; thence North 00°05'07" West 423.36 feet; thence North 90°00'00" West 1446.59 feet to the west line of aforesaid Southeast Quarter; thence along said west line, South 00°05'07" East 1105.29 feet to the Point of Beginning, containing 20.00 acres, more or less, including public road, and 19.78 acres, more or less, excluding public road.

REGISTERED LAND SURVEYOR
REGISTERED
8034
CLEO E.
McCALL
IOWA

I hereby certify that this plat, map, survey or report was made by me or under my direct personal supervision and that I am a duly registered Land Surveyor under the laws of the State of Iowa.

Signed Date

Cleo E. McCall 12-19 1983

CLEO E. McCALL, R.L.S. IOWA REG. NO. 8034

VANCE & HOCHSTETLER, P.C.
CONSULTING ENGINEERS
WINTERSET, IOWA 50273