
PLAT OF SURVEY FOR GARY THOMPSON
IN THE NE¼ - NW¼ AND IN THE NW¼ - NE¼
ALL IN SECTION 28, T77N, R28W OF THE 5TH P.M.,
MADISON COUNTY, IOWA

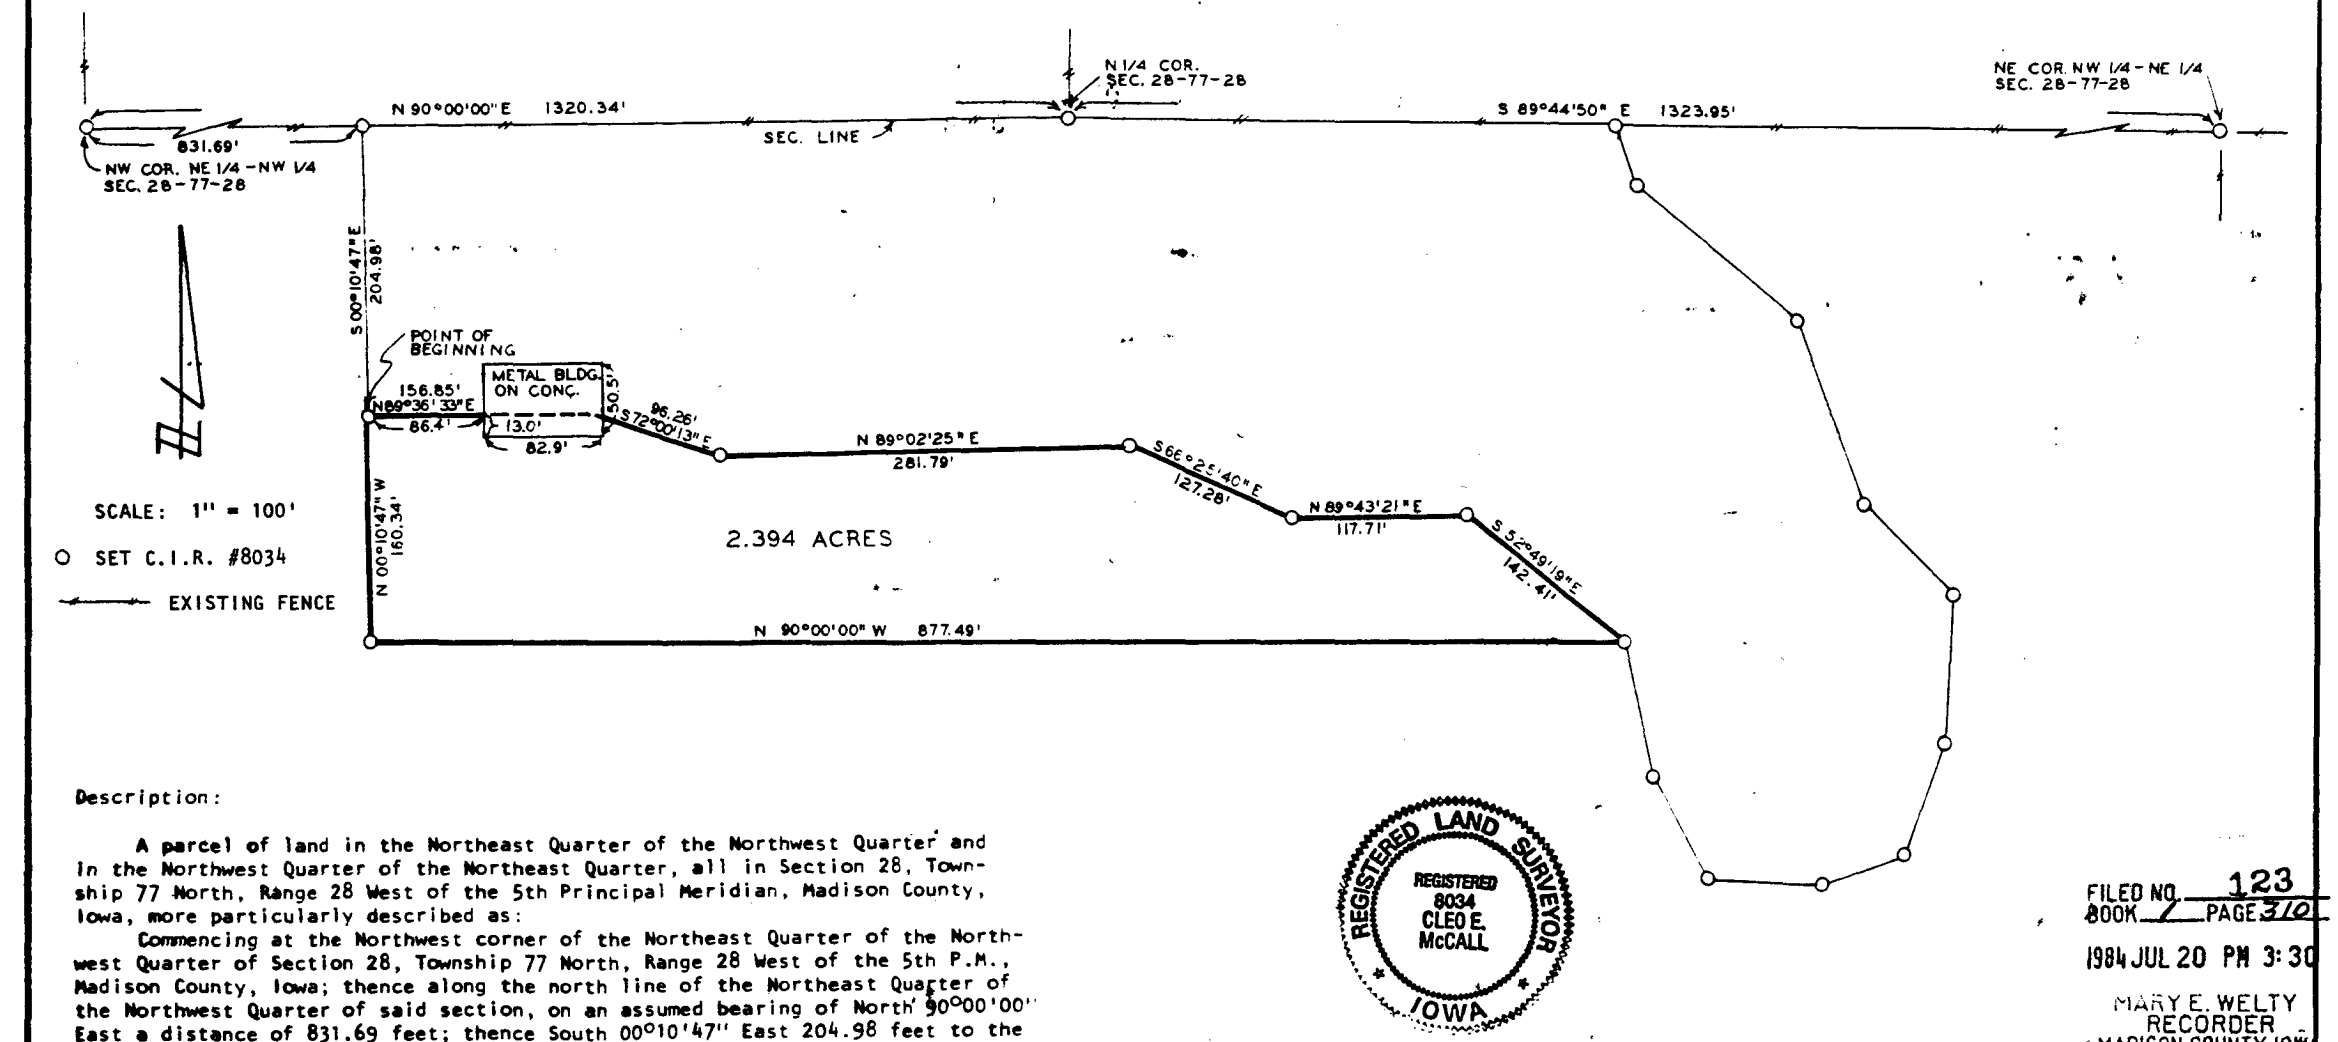

Description:

A parcel of land in the Northeast Quarter of the Northwest Quarter and in the Northwest Quarter of the Northeast Quarter, all in Section 28, Township 77 North, Range 28 West of the 5th Principal Meridian, Madison County, Iowa, more particularly described as:

Commencing at the Northwest corner of the Northeast Quarter of the Northwest Quarter of Section 28, Township 77 North, Range 28 West of the 5th P.M., Madison County, Iowa; thence along the north line of the Northeast Quarter of the Northwest Quarter of said section, on an assumed bearing of North 90°00'00" East a distance of 831.69 feet; thence South 00°10'47" East 204.98 feet to the Point of Beginning; thence North 89°36'33" East 156.85 feet; thence South 72°00'13" East 96.26 feet; thence North 89°02'25" East 281.79 feet; thence South 66°25'40" East 127.28 feet; thence North 89°43'21" East 117.71 feet; thence South 52°49'19" East 142.41 feet; thence North 90°00'00" West 877.49 feet; thence North 00°10'47" West 160.34 feet to the Point of Beginning, containing 2.394 acres, more or less.

REGISTERED LAND SURVEYOR
REGISTERED
8034
CLEO E.
McCALL
IOWA

I hereby certify that this plat, map, survey or report was made by me or under my direct personal supervision and that I am a duly registered Land Surveyor under the laws of the State of Iowa.

Signed Cleo E. McCall Date 5-29 1984

CLEO E. McCALL, R.L.S. IOWA REG. NO. 8034

FILED NO. 123
BOOK 1 PAGE 310
1984 JUL 20 PM 3:30
MARY E. WELTY
RECORDER
MADISON COUNTY, IOWA
Fee $5.00

VANCE & HOCHSTETLER, P.C.
71 JEFFERSON
WINTERSET, IOWA 50273

28 - 77 - 28