
15-76-27

PLAT OF SURVEY FOR RAY HITCHCOCK OF THE NORTH LINE OF THE NE 1/4 - NE 1/4 OF SECTION 15, T76N, R27W OF THE 5TH P.M., MADISON COUNTY, IOWA

FILED NO. 2233
BOOK 1 PAGE 307
FARM PLAT
1984 JUN 12 AM 11:04
MARY E. WELTY
RECORDER
MADISON COUNTY, IOWA
Fee $3.00

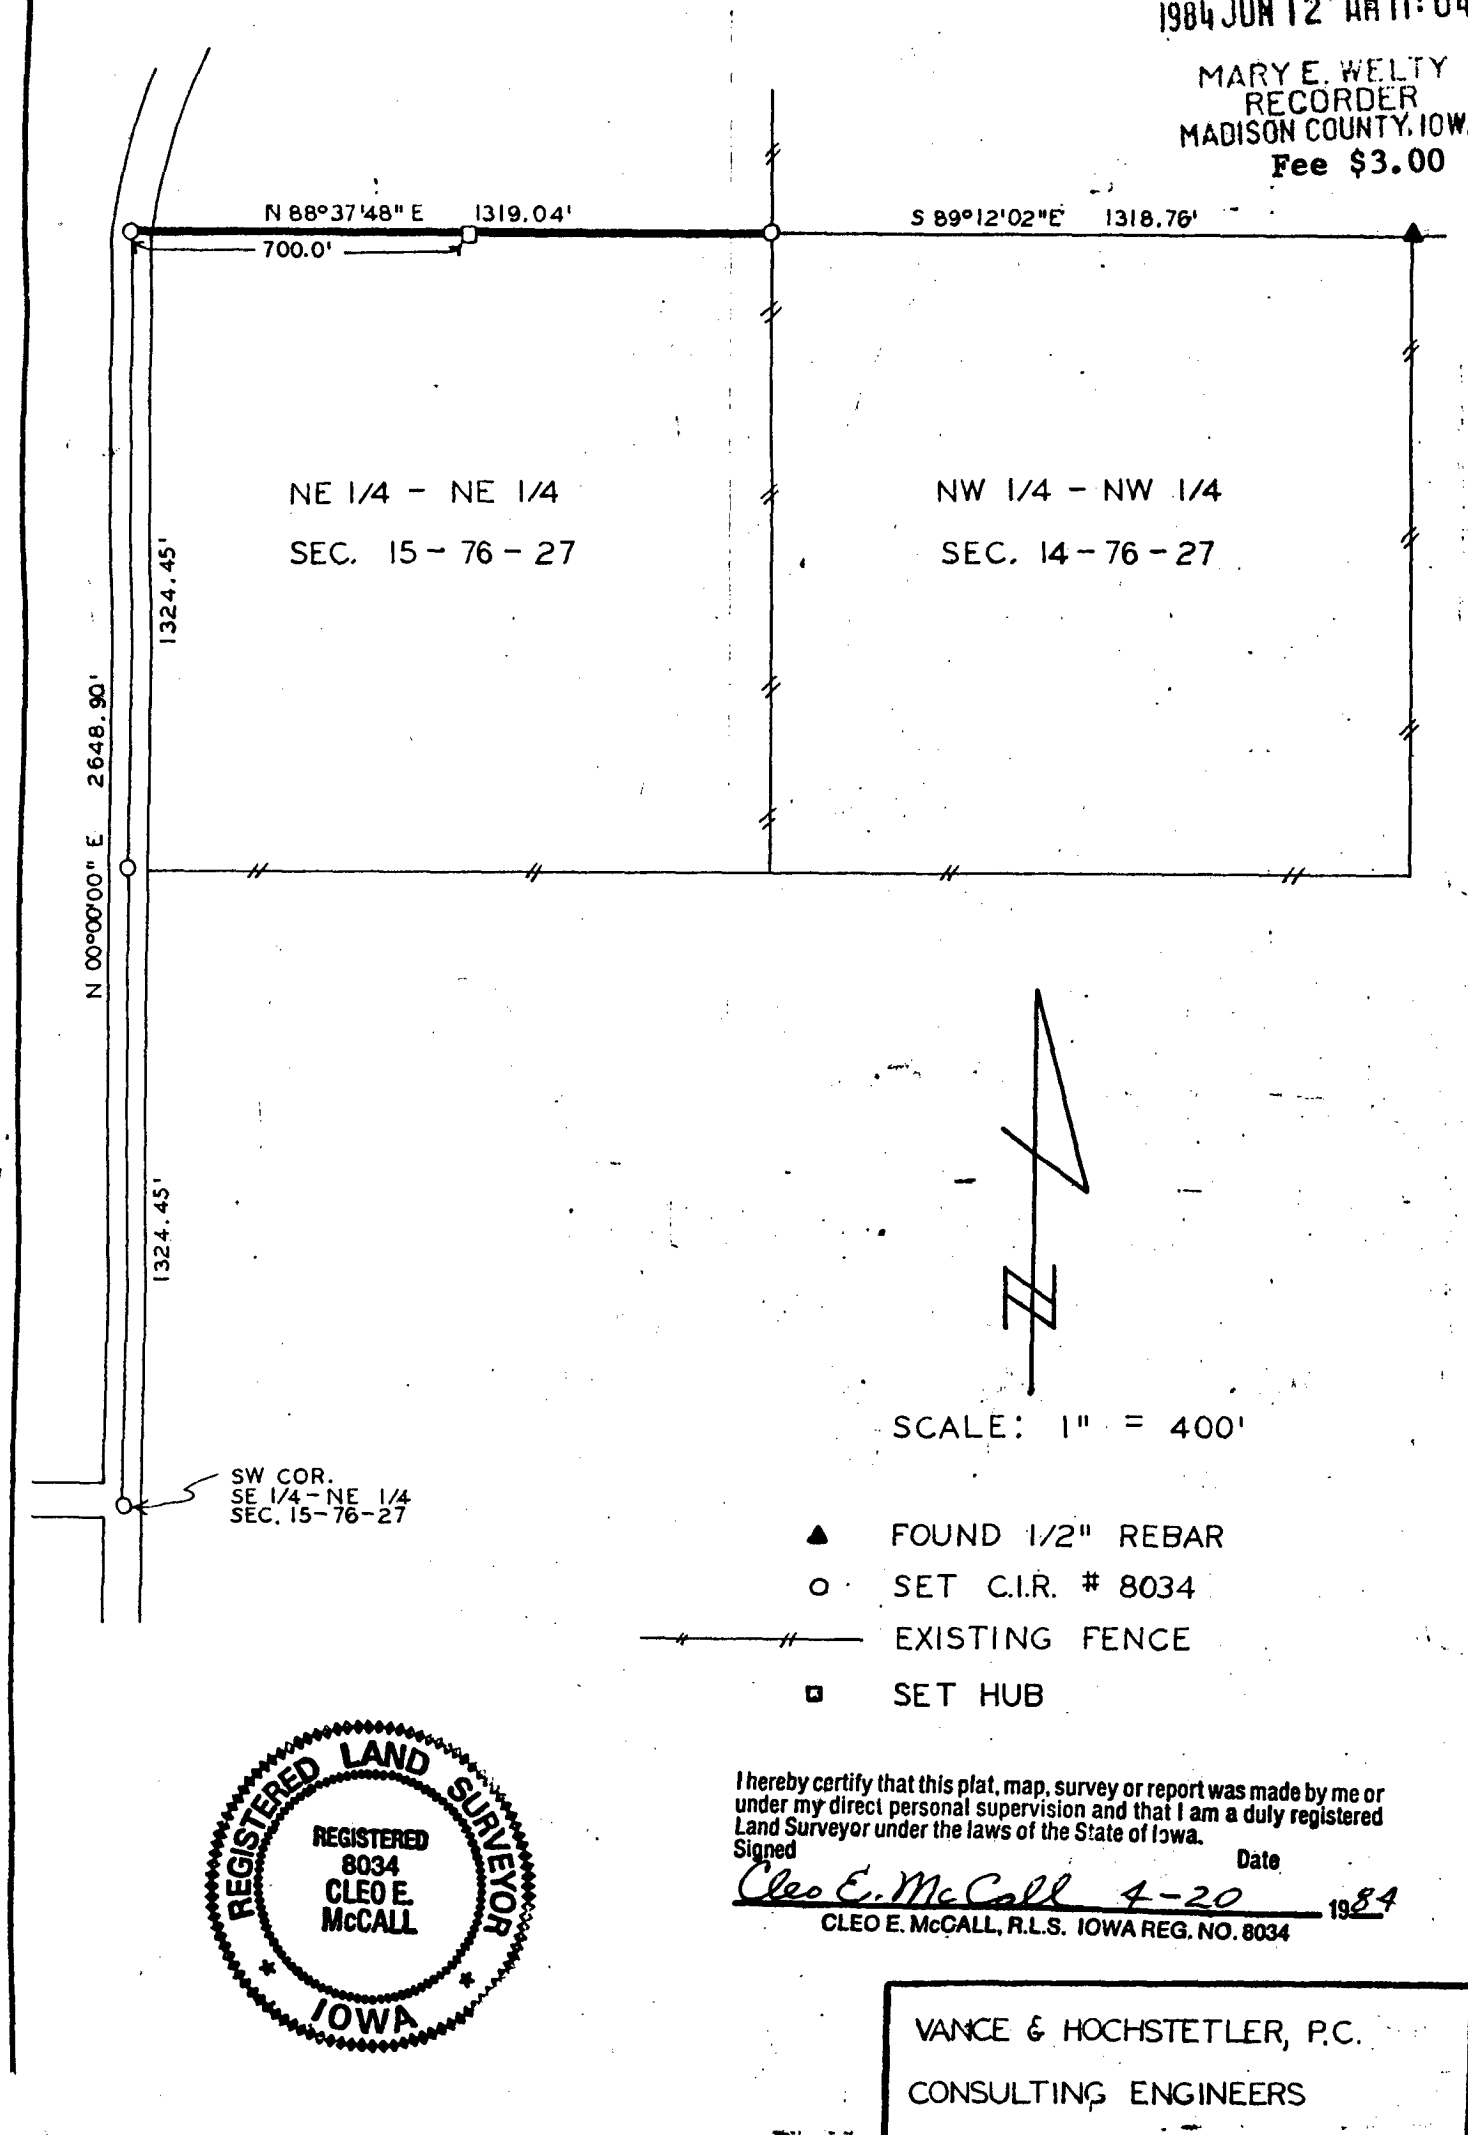

REGISTERED LAND SURVEYOR
REGISTERED
8034
CLEO E.
McCALL
IOWA

I hereby certify that this plat, map, survey or report was made by me or under my direct personal supervision and that I am a duly registered Land Surveyor under the laws of the State of Iowa.

Signed Date

Cleo E. McCall 4-20 1984

CLEO E. McCALL, R.L.S. IOWA REG. NO. 8034

VANCE & HOCHSTETLER, P.C.
CONSULTING ENGINEERS
WINTERSET, IOWA 50273