
325

PLAT OF A SURVEY MADE FOR DENNIS WEEKS
IN THE SOUTHWEST QUARTER (SW¼) OF THE SOUTHEAST QUARTER (SE¼)
OF SECTION 5, AND THE NORTHWEST QUARTER (NW¼)
OF THE NORTHEAST QUARTER (NE¼) OF SECTION 8,
BOTH IN TOWNSHIP 74 NORTH, RANGE 28 WEST
OF THE 5TH P.M., MADISON COUNTY, IOWA

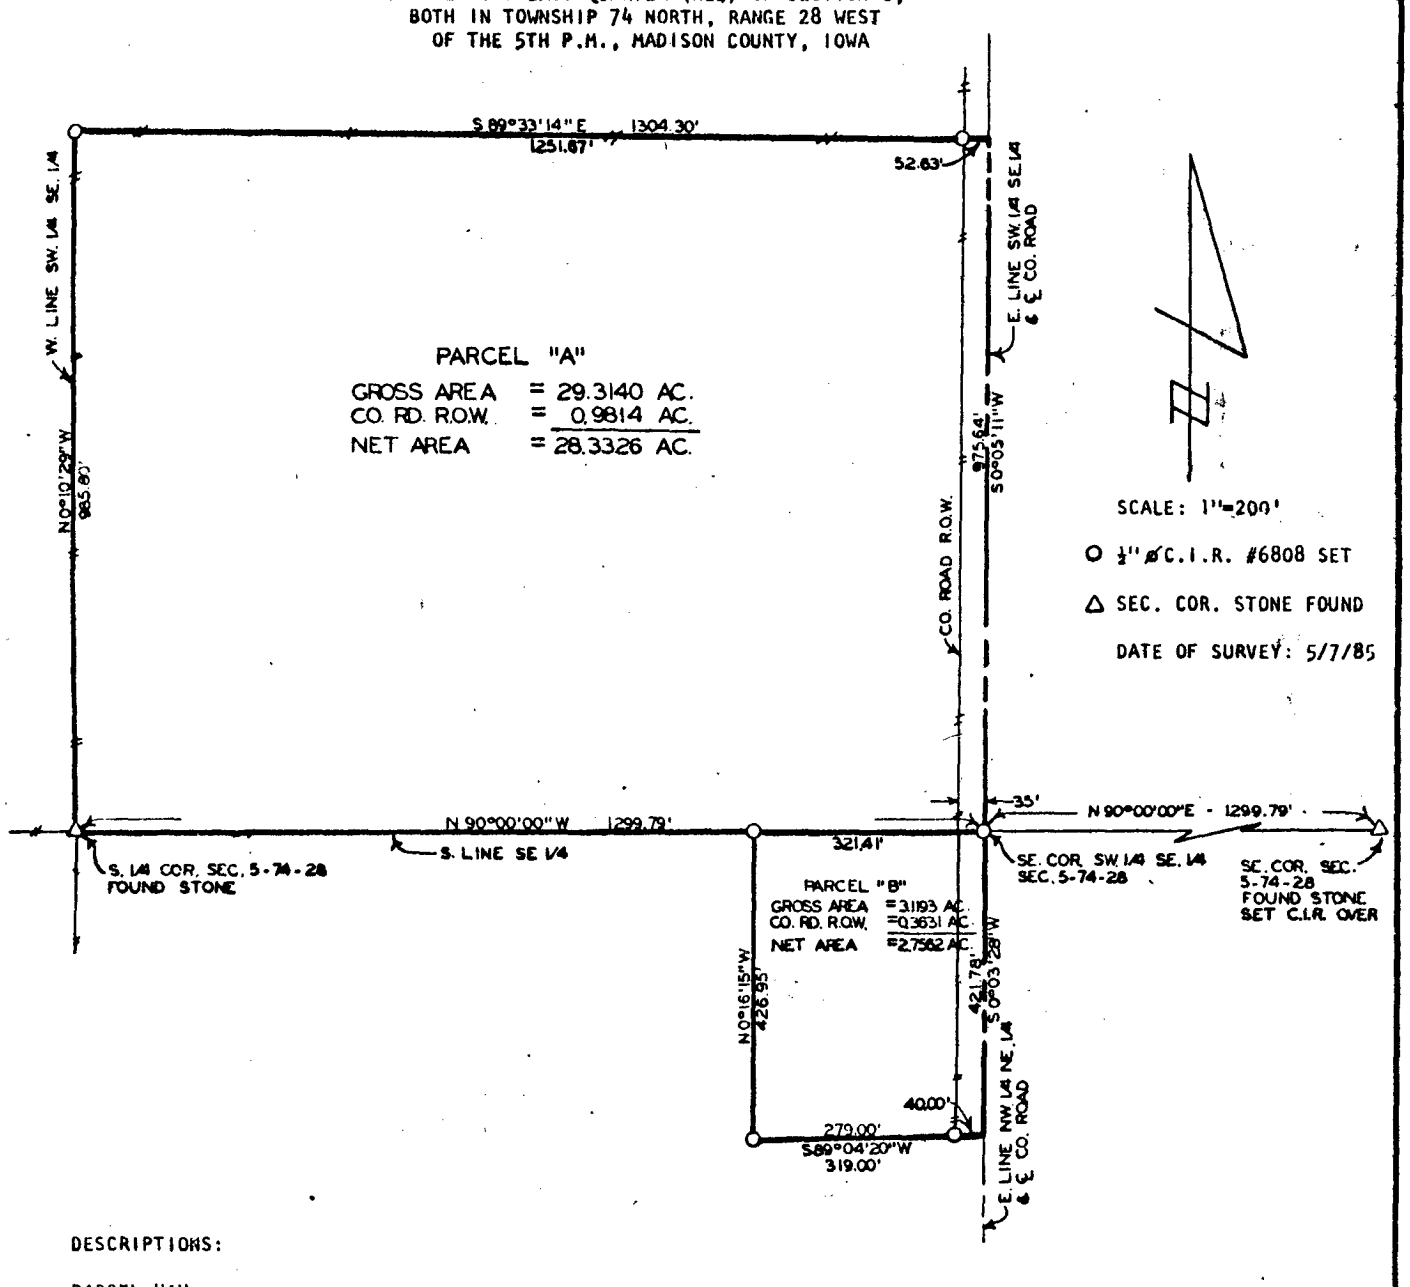

DESCRIPTIONS:

PARCEL "A":
A parcel of land described as beginning at the Southeast Corner of the SW¼ of the SE¼ of Section 5, Township 74 North, Range 28 West of the 5th P.M., Madison County, Iowa; thence N90°00'00"W 1299.79 feet to the South Quarter Corner of said Section 5; thence N0°10'29"W 985.80 feet along the West line of the SE¼ of said Section 5; thence S89°33'14"E 1304.30 feet; thence S0°05'11"W 975.64 feet to Point of Beginning containing 29.3140 acres including 0.9814 acres of county road right-of-way.

PARCEL "B":
A parcel of land described as beginning at the Northeast Corner of the NW¼ of the NE¼ of Section 8, Township 74 North, Range 28 West of the 5th P.M., Madison County, Iowa; thence S0°03'28"W 421.78 feet along the East line of the NW¼ of the NE¼ of said Section 8; thence S89°04'20"W 319.00 feet; thence N0°16'15"W 426.95 feet to the North line of the NW¼ of the NE¼ of said Section 8; thence N90°00'00"E 321.41 feet to the Point of Beginning containing 3.1193 acres including 0.3631 acres of county road right-of-way.

NOTE: The South line of the SE¼ of Section 5, T74N, R28W of the 5th P.M., Madison County, Iowa is assumed to bear due East and West.

FILED NO. 2105
BOOK 1 PAGE 325
FARM PLAT
1985 MAY 31 AM 10:46
MARY E. WELTY
RECORDER
MADISON COUNTY, IOWA
Fee $5.00

I HEREBY CERTIFY THAT THIS PLAN, SPECIFICATION, PLAT, MAP, SURVEY OR REPORT WAS MADE BY ME OR UNDER MY DIRECT PERSONAL SUPERVISION AND THAT I AM A DULY REGISTERED PROFESSIONAL ENGINEER AND LAND SURVEYOR UNDER THE LAWS OF THE STATE OF IOWA
SIGNED DATE
J M Hochstetler 5/31/85
J M Hochstetler P.E. & L.S. Iowa Reg No 6808

VANCE & HOCHSTETLER, P.C.
CONSULTING ENGINEERS
WINTERSET, IOWA 50273