
Sec. No. 2, Township 76, Range 27.

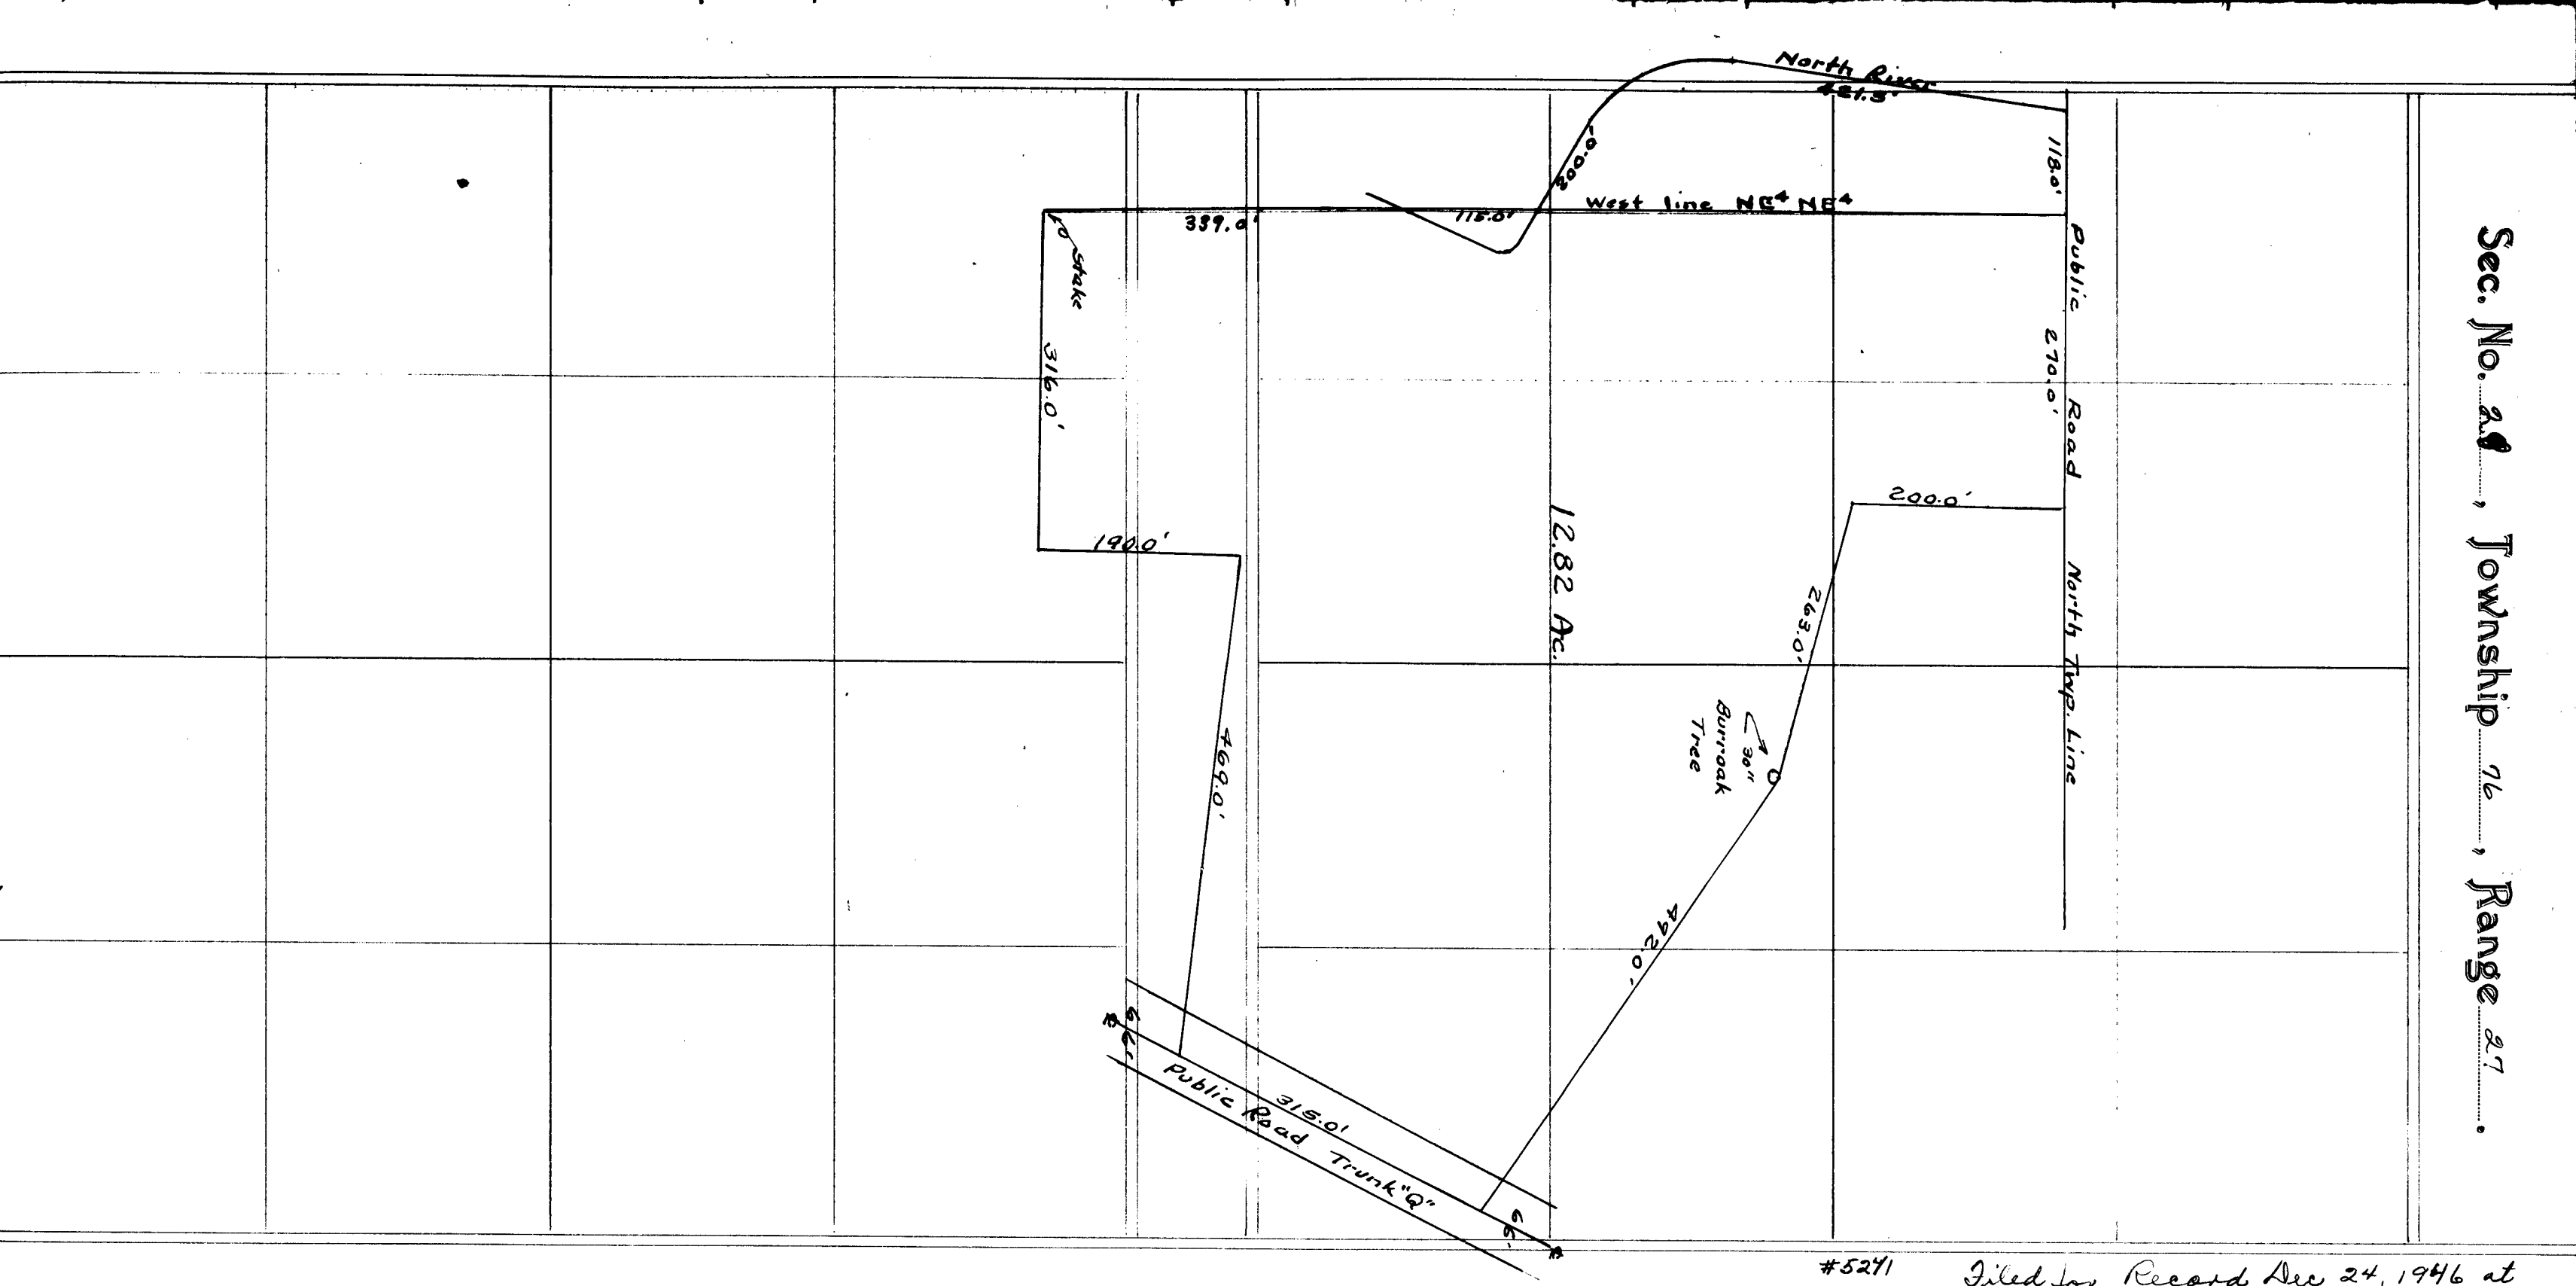

#5241

Map.

Filed for Record Dec 24, 1946 at 2:08 o'clock P.M.
Pearl E. Shetterly, Recorder
Fee $.50

Showing survey of tract of land.

Begin at a stake 481.0' North from a stone at the Southeast corner of the S.W.¼ of the N.E.¼ of Section 2 Twp. 76 N.R. 27, 5 P.M. Thence East 316.0', Thence North 190.0' Thence East 6° South of East 469.0' to center line of Public Road Q. Thence Northeast on center line of Road, 315.0' Thence West 83°, 492.0' to center line on North side of 30" Burr Oak Tree. Thence West 14° North of West 268.0' Thence North 200.0' to center line of Public Road. Thence West on center line of Road 388.0' to center line of North River. Thence South on River line 421.5' Thence Southeast 200.0' Thence Southwest 100.0' to division line. Thence South on division line 339.0' to place of beginning. Containing 12.82 Ac. Survey made at request of Ward McCleary. Survey completed July 29, 1946. Scale 3/4 inch 100 feet.

(Engr-Surveyor Seal)

COMPARED

C N Lehnkuhl, Engr.

81