4257 COMPARED

State of Iowa Madison County) SS
Filed for record the 10 day of July AD 1950,
at 8:15 O'clock A.M. Recorded in Farm Plat
Book 1, on page 83


Mina M. Wade Recorder

Fee $.50

A Plat of lands in Sec 12 - T 75 N - R 28 W &
Sec 7 - T 75 N - R 27 W

Survey & Plat by F.V. Clark Asst Engr
Madison Co Iowa
6-11-1950

Scale - 1 in = 100'

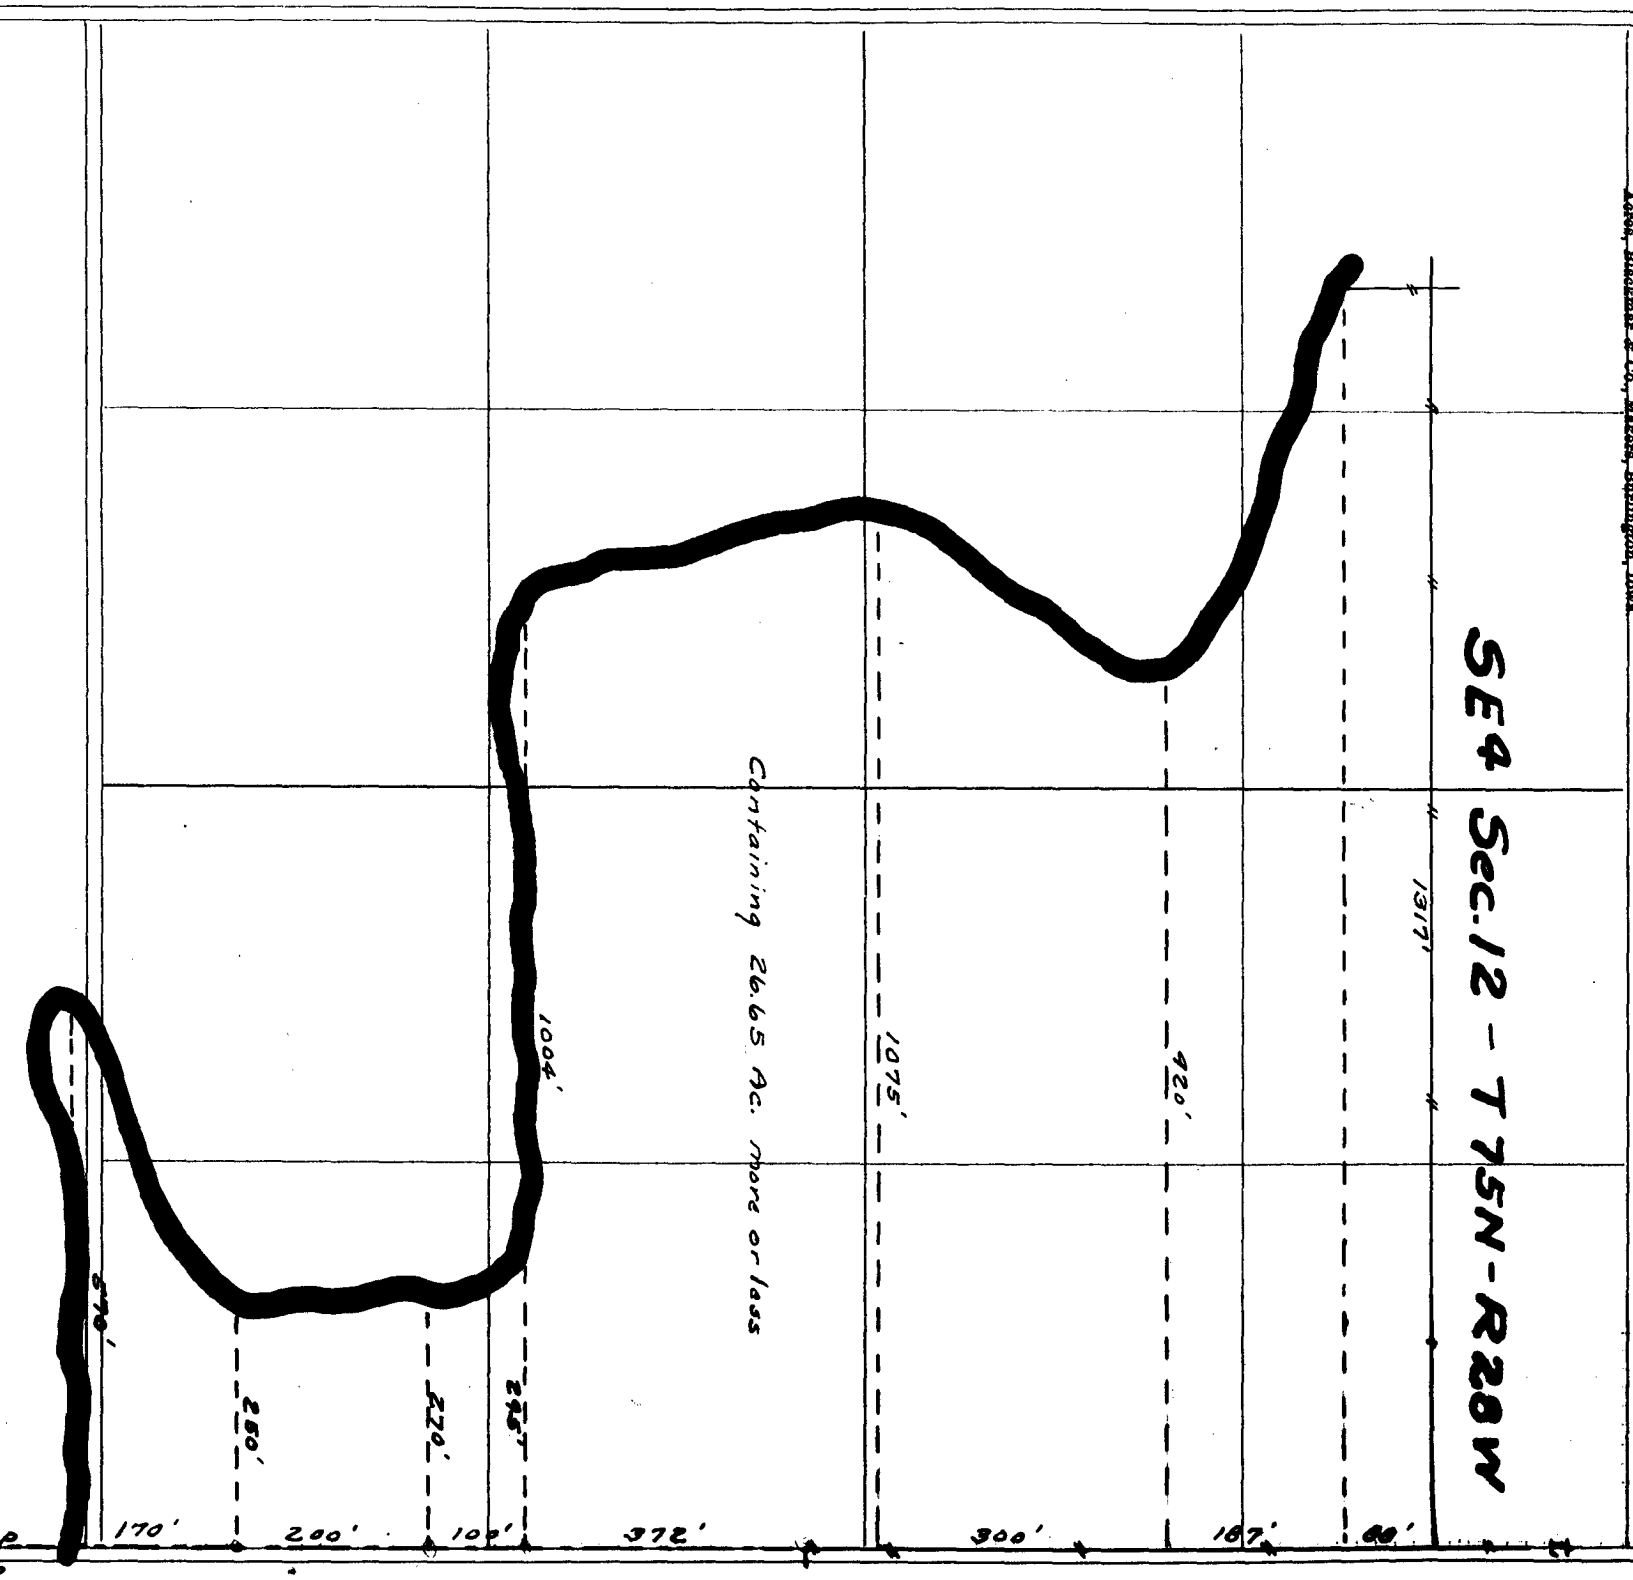

Note.—Record Surveyor's Certificate in marginal lines, numbering each survey from 1 up, on each section.

Sec. No. 7 4, Township 75, Range 27 28.

SW¼ Sec. 7 - T 75N - R 27W

500'

431'

270'

930'

Containing 11.02 Ac. more or less

Lincoln Hwy.
South Hwy.