For Warren - Mapes Contract see Deed Rec 102 - 5


For affidavit To Correct Legal see misc 34 - 493

92

PARCEL "C" - Legal as recorded.

PARCEL "D" - Legal as recorded.

PARCEL "E" - Being the S.W. 1/4 of Section 35, Twp. 76 N., Range 28 W. of the 5TH P.M., except Parcels "A", "B", "C" and "D" and except existing Roads. Also subject to Easements. (Containing 139.6 acres, more or less.)

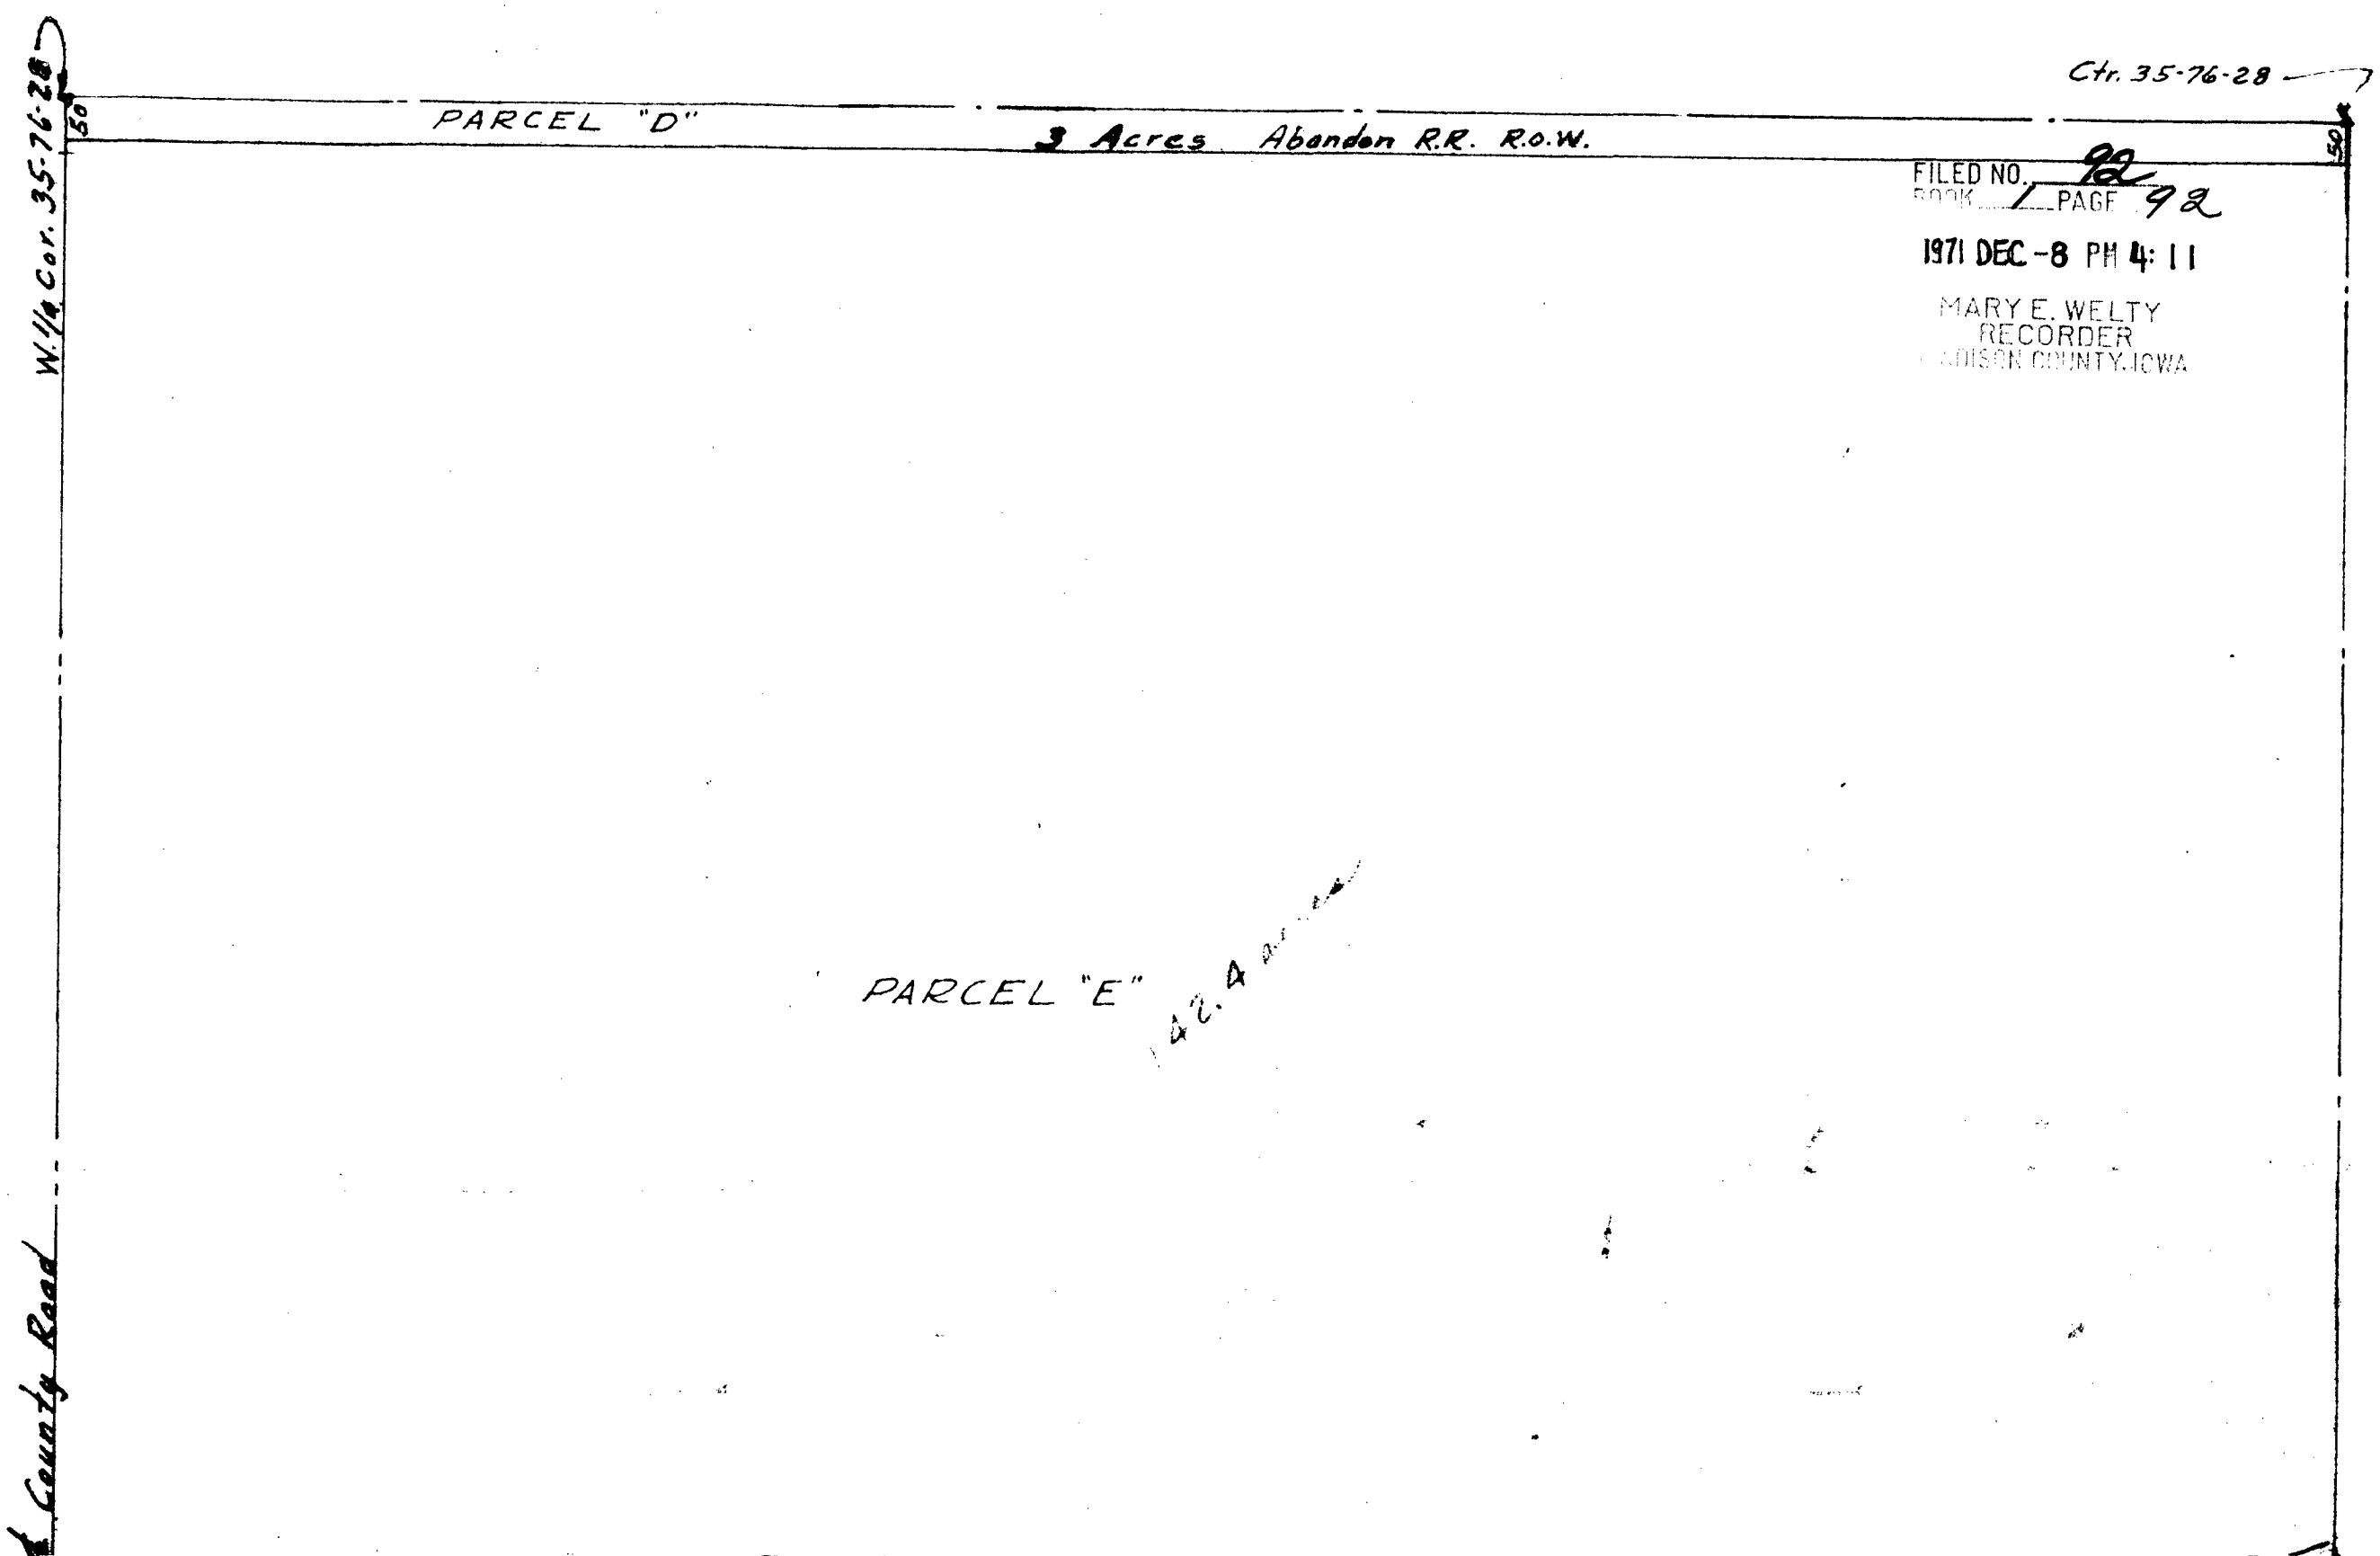


FILED NO. 92
BOOK 1 PAGE 92
1971 DEC -8 PM 4:11
MARY E. WELTY
RECORDER
MADISON COUNTY, IOWA

IRREGULAR SURVEY OF

NOTE.—Record Surveyor's Certificate in marginal lines, numbering each survey from 1 up, on each section.

Acme, Blackmar & Co., Makers, Burlington, Iowa.

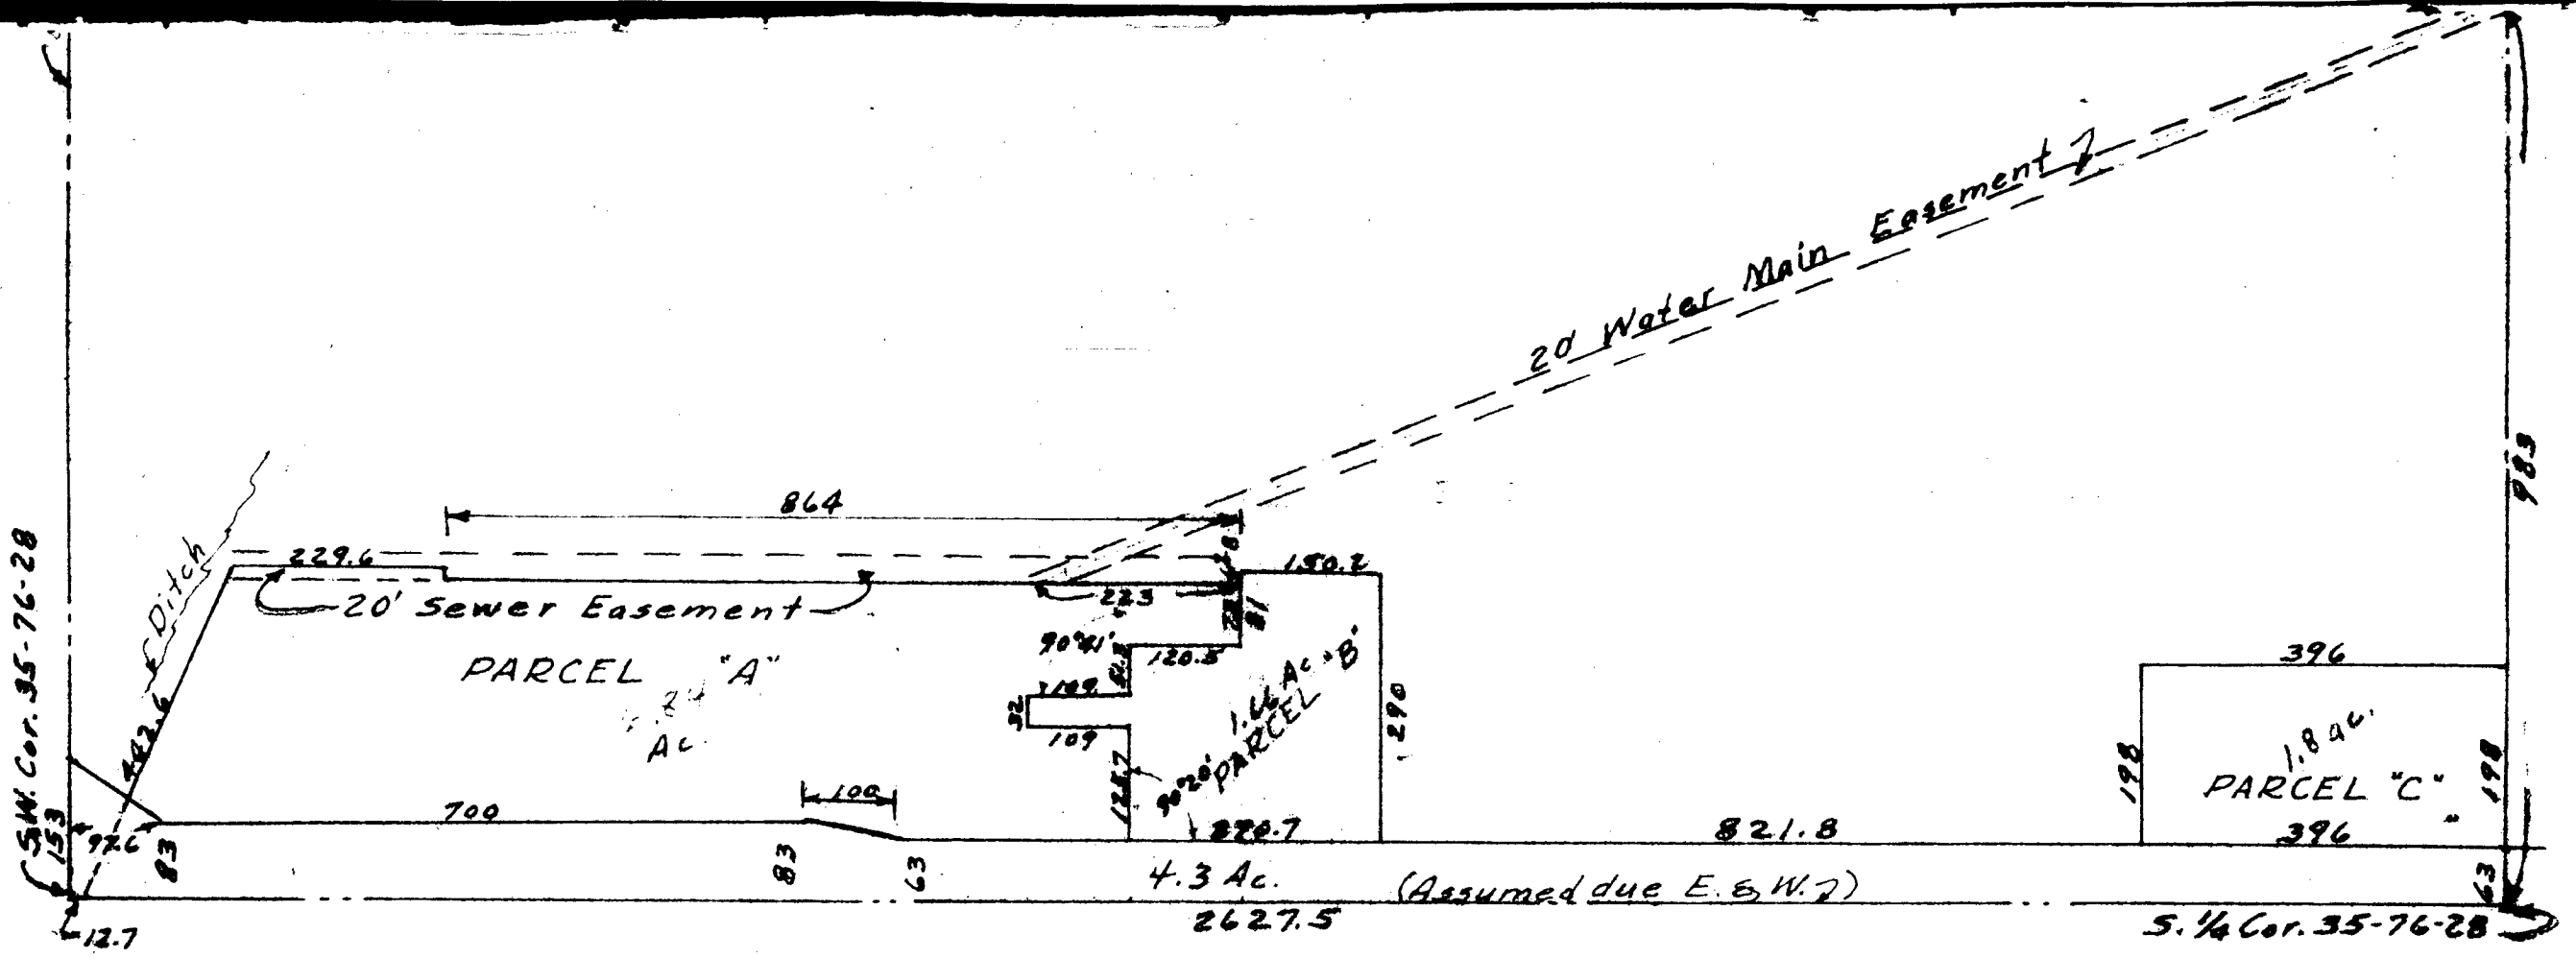

Scale 1"=200'

PARCEL "A"- Commencing at a point 1488.5 feet West of the S. ¼ corner of Section 35, Twp. 76 N., Range 28 W. of the 5TH P.M., thence N. 0° 20' W. a distance of 188.7 ft.; thence S. 88° 59' W. a distance of 109 ft.; thence N. 0° 20' W. a distance of 32 ft.; thence N. 88° 59' E. a distance of 109 ft., thence N. 0° 20' W. a distance of 51.3 ft.; thence E. 120.5 ft.; thence N. 0° 20' W. a distance of 73 ft.; thence W. a distance of 864 ft.; thence N. 0° 20' W. a distance of 14 ft.; thence W. a distance of 229.6 ft.; thence in a Southwesterly direction a distance of 442.6 ft. to the south line of said Section 35 at a point 12.7 ft. east of the S. W. corner of said Section 35; thence E. 1126.3 ft. to the point of beginning, less existing highway right-of-way. (Containing 6.84 acres, more or less.)

PARCEL "B"- Commencing at a point 1277.8 ft. West of the S. ¼ corner of Section 35, Twp. 76 N., Range 28 W. of the 5TH P.M., thence N. 0° 20' W. a distance of 353 ft.; thence W. 150.2 ft.; thence S. 0° 20' E. a distance of 81 ft.; thence W. 120.5 ft.; thence S. 0° 20' E. a distance of 51.3 ft.; thence S. 88° 59' W. a distance of 109 ft.; thence S. 0° 20' E. a distance of 32 ft.; thence N. 88° 59' E. a distance of 109 ft.; thence S. 0° 20' E. a distance of 188.7 ft.; thence E. 270.7 ft. to the point of beginning, less existing highway right-of-way. (Containing 1.66 acres, more or less.)

I hereby certify that this plan, plat, map, survey, specification, or report was made by me or under my direct personal supervision and that I am a duly registered Professional [redacted] Land Surveyor under the laws of the State of Iowa.

Signed ..... Date

Russell B. Rasch 10-6 1971

Iowa Reg. No. 3322

Sec. No. 35, Township 76, Range 28.

92