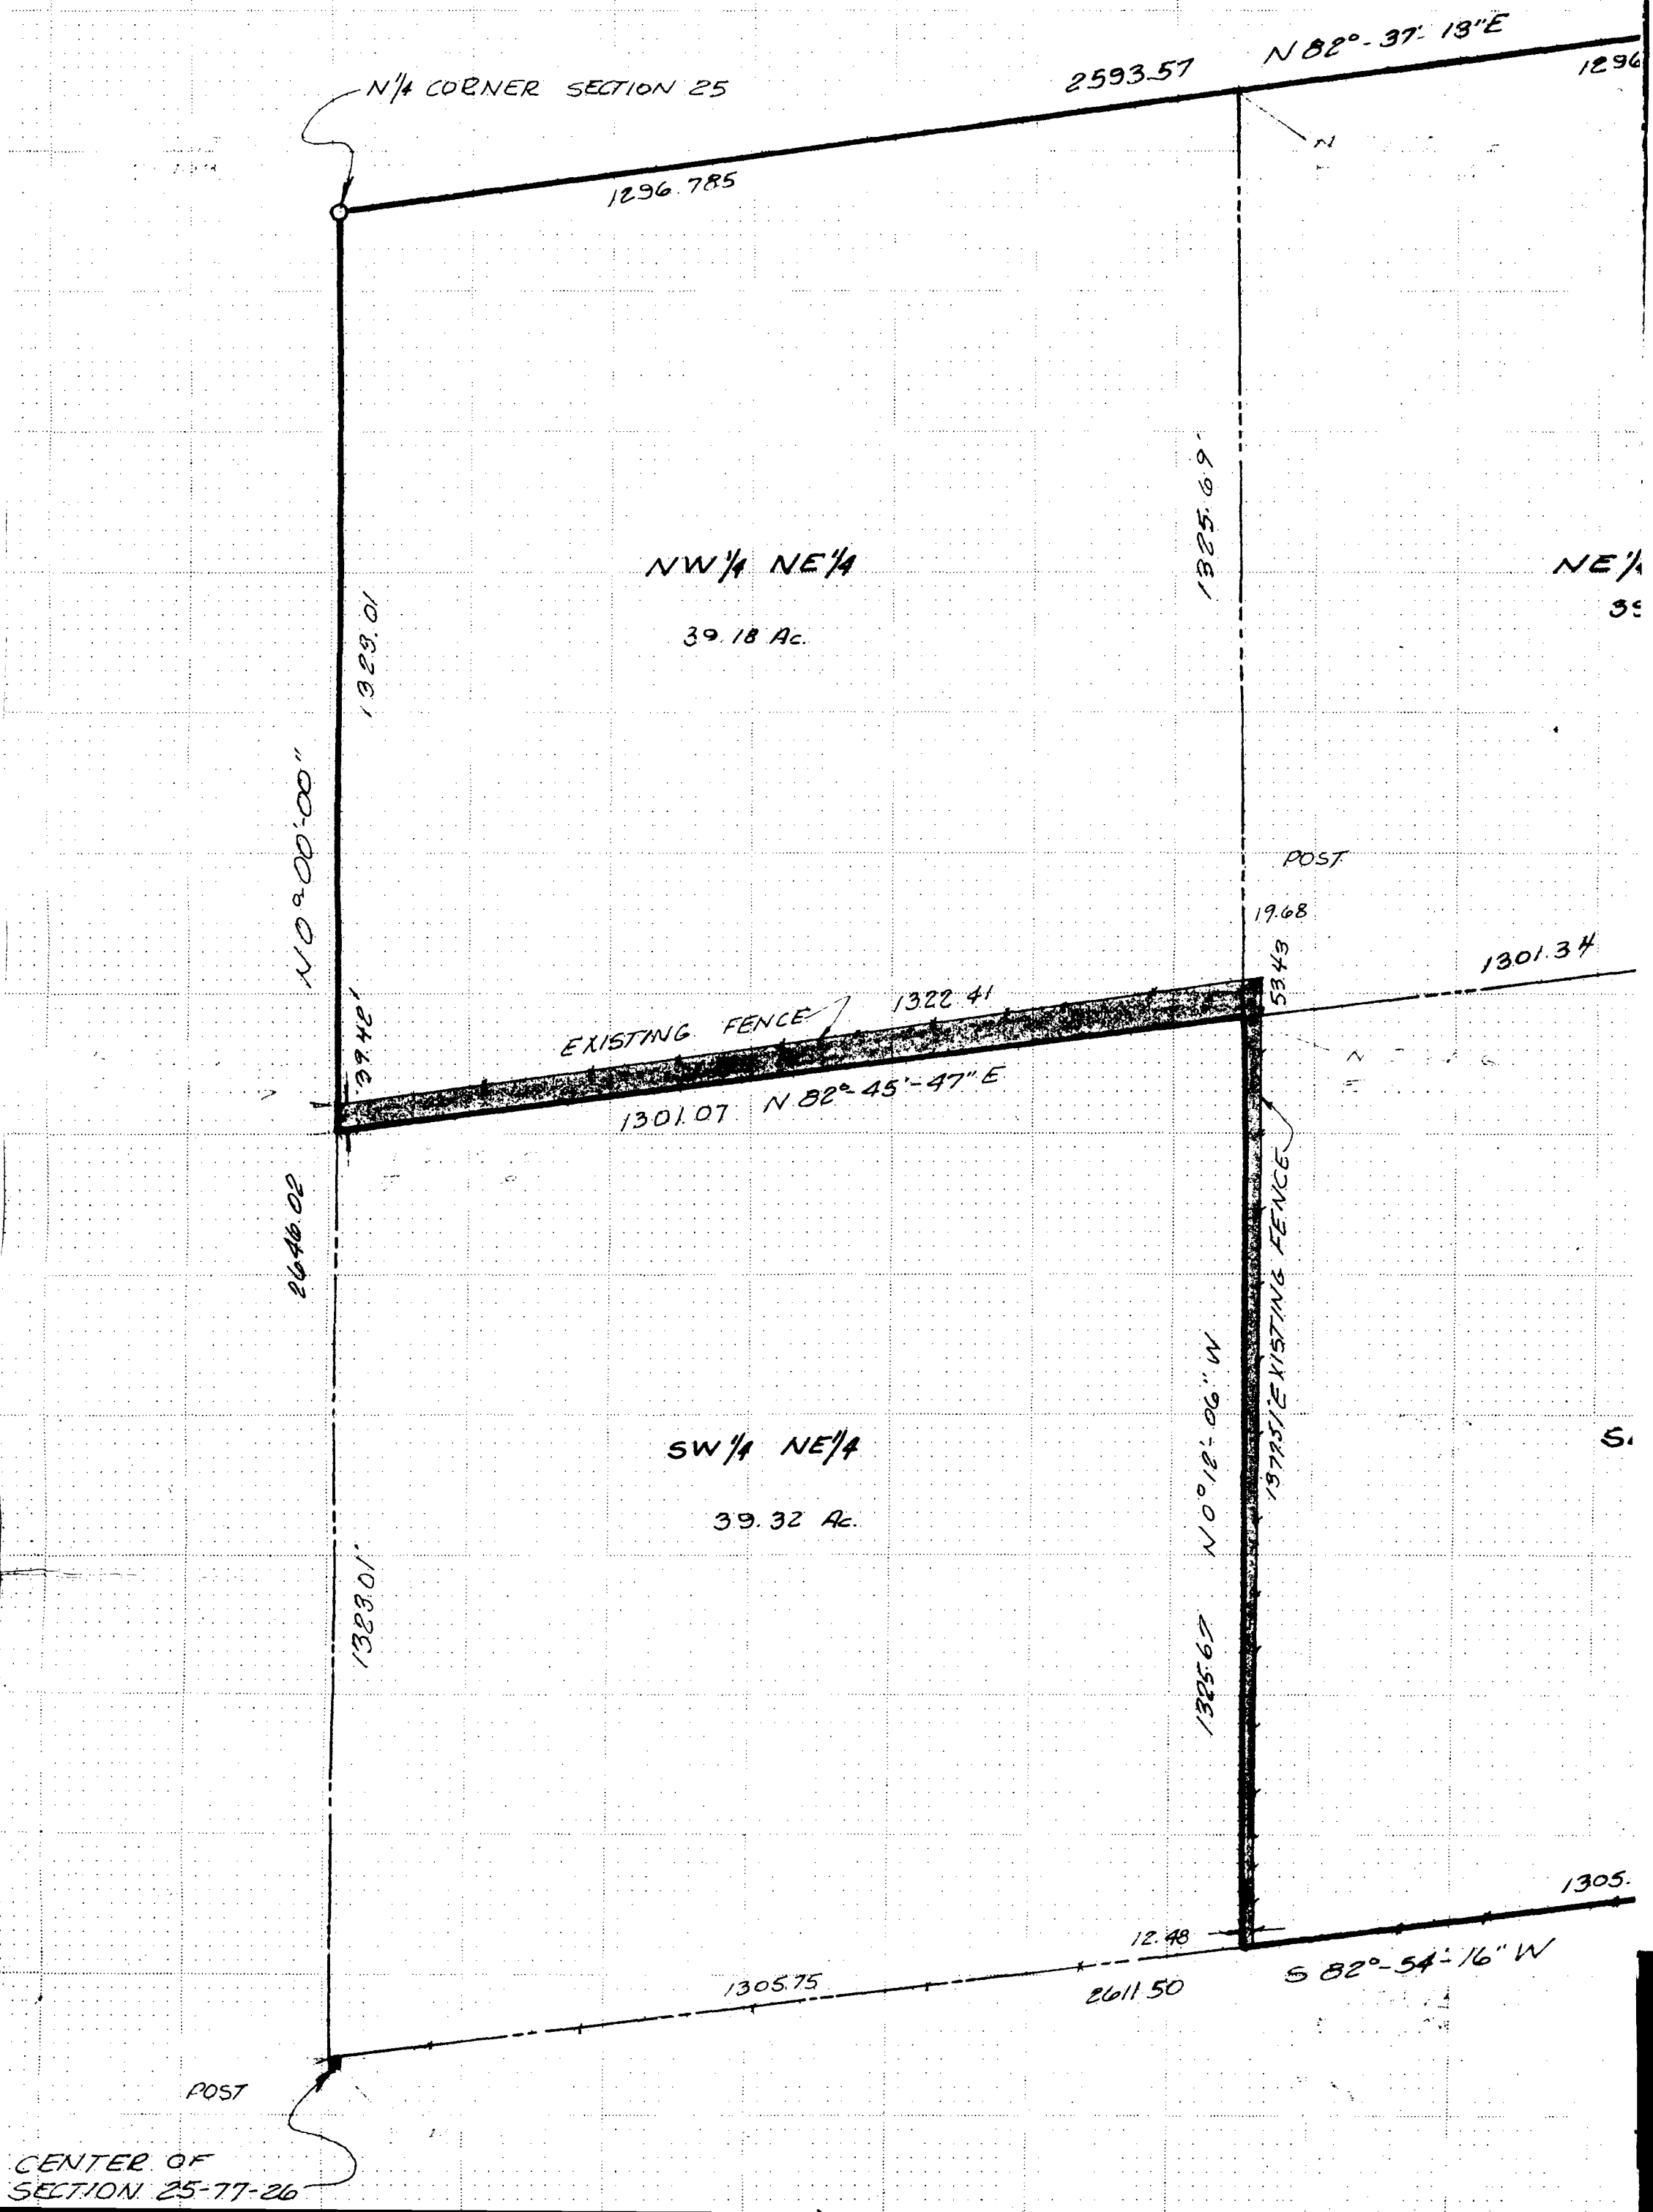

N 1/4 CORNER SECTION 25
1296.785
2593.57
N 82°-37'-13"E
1296
N
NW 1/4 NE 1/4
39.18 Ac.
1323.01
N 0°-00'-00"
1325.69
NE 1/4
POST
19.68
53.43
1301.34
1322.41
EXISTING FENCE
1301.07 N 82°-45'-47"E
1319.42
2646.02
N 0°-21'-06"W
1322.52
EXISTING FENCE
SW 1/4 NE 1/4
39.32 Ac.
1323.01
1305.67
1305.
12.48
1305.75
2611.50
S 82°-54'-16"W
POST
CENTER OF
SECTION 25-77-26

NE CORNER SECTION 25

785

990.65

S 0°24'-25" E

2656.68'

858.59'

469.75

SE¼ CORNER SEC 25-77-26

75'

1 NE¼
0.28 A-

¼ NE¼
39.43 Ac.

FILED NO. 638
BOOK 1 PAGE 94
1973 APR 23 PM 4:03
MARY E. KELLY
RECORDER
MADISON COUNTY, IOWA
Fee 2.50

N

△ STONE

○ SET 5/8 ϕ X 30" REINFOCING BAR

■ EXISTING WOOD POST

I hereby certify that this plat, map, survey or report was made by me or under my direct personal supervision and that I am a duly registered Land Surveyor under the laws of the State of Iowa.
Signed William R. Hoover
Date 2-25 1972
WILLIAM R. HOOVER, L.S. Iowa Reg. No. 5115

REGISTERED WILLIAM R. HOOVER 5115 IOWA LAND SURVEYOR

MILLER ENGINEERING CO. Civil Engineering Land Surveying INDIANOLA, IOWA	O. D. EVANS 1220 GRAND DES MOINES IOWA
DRAWN WCH CHECKED WRH APPROVED WRH	N½-NE¼ AND SE¼ NE¼ - SECTION 25-77-26
	DATE 2/22/72 SCALE 1" = 200 DRAWING NUMBER 227.1