Sec. No. 13, Township 77, Range 26.


PROPERTY OF DOUGLAS W. HOBBS

PLAT OF SURVEY
for
All Iowa Realty
Des Moines, Iowa

FILED NO 1808
BOOK 1 PAGE 95
1973 NOV -5 PM 3:57
MARY E WELTY
RECORDER
MADISON COUNTY, IOWA
Free
#2 50

LEGAL DESCRIPTION

A part of the NW¼ of the NE¼ of Section 13, Township 77 North, Range 26 West of the 5th. P.M., Madison County, Iowa described as follows. Beginning at the Northwest corner of the NW¼ of the NE¼ of said Section 13, thence East 330.0 feet; thence South 1320.0 feet; thence West 330.0 feet; thence North 1320.0 feet to the point of beginning, subject to road easement along the North side thereof and containing 10.0 acres, More or less.

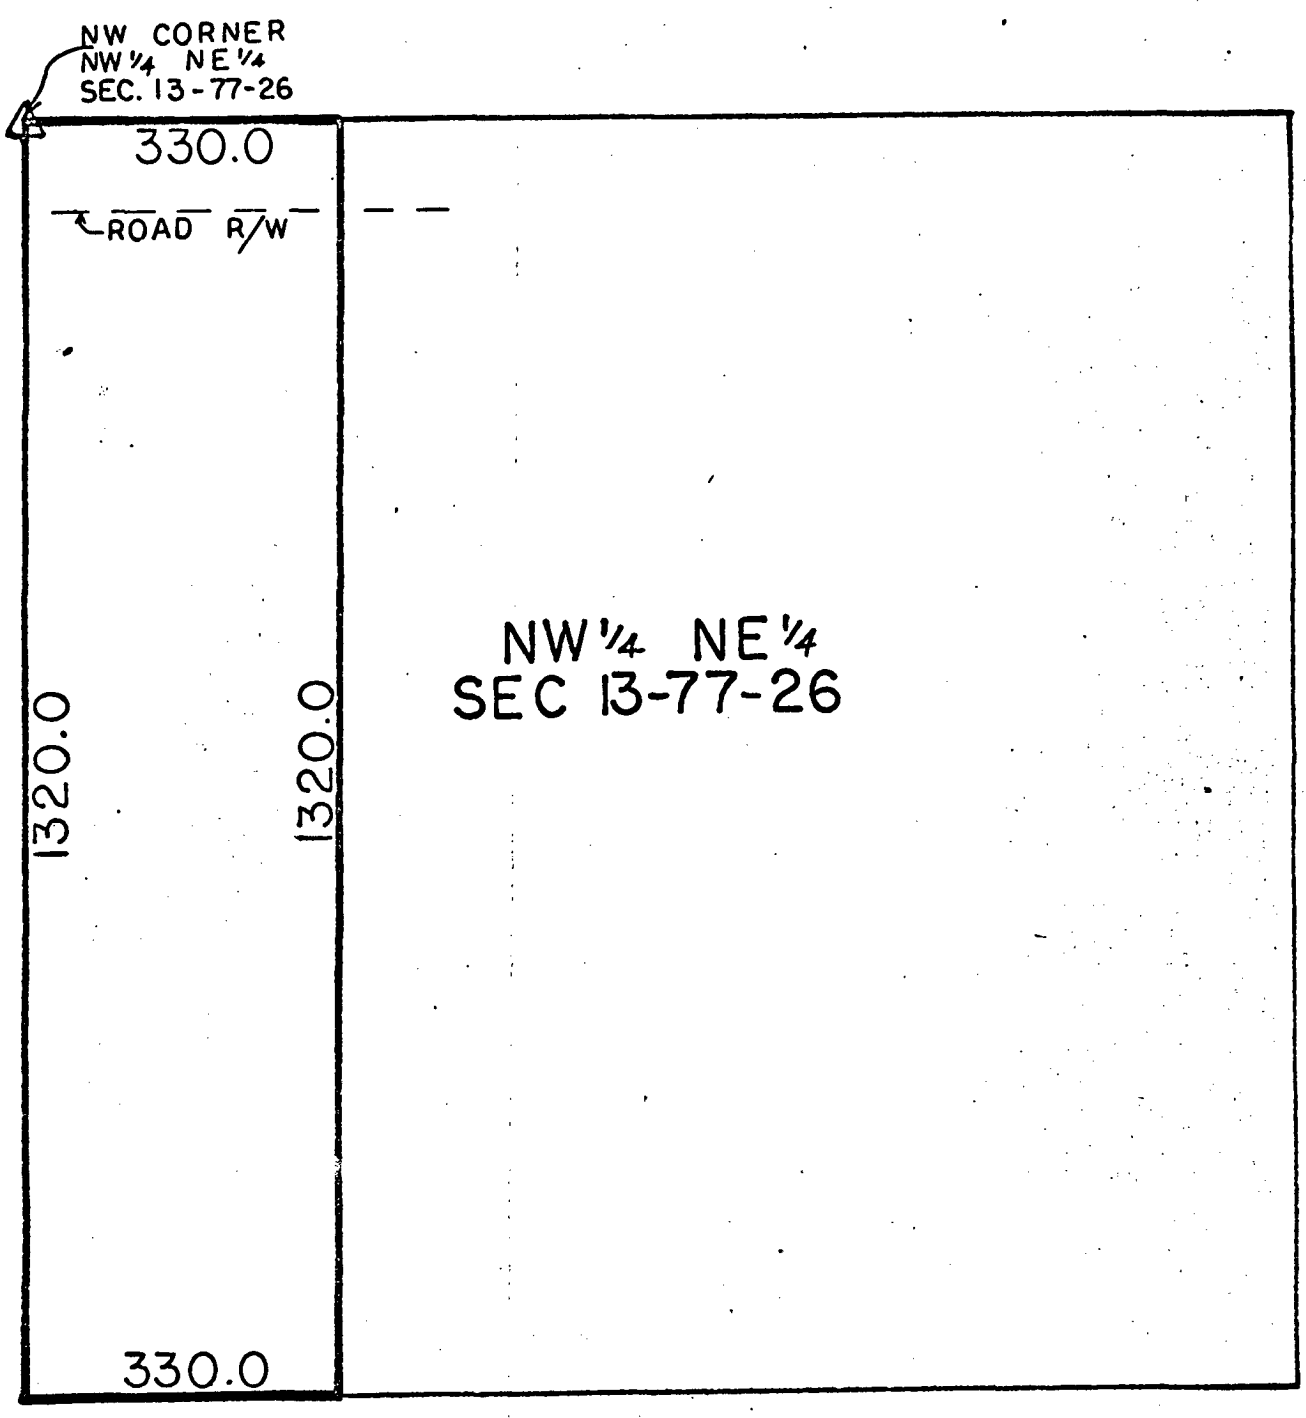

JOHN R. BARKER
REGISTERED
5...
IOWA
LAND SURVEYOR

I hereby certify, that this plat, map, survey, or report was made by me or under my direct personal supervision and that I am a duly registered Land Surveyor under the laws of the State of Iowa.

Signed John R. Barker Date Oct 22 1973

JOHN R. BARKER, U. S. Iowa Reg. No. 5143

N

SCALE: 1" = 200'