
ST. CHARLES CEMETERY

1970 ADDITION

FILED NO. 1291
BOOK 1 PAGE 99
1975 SEP 16 PM 2:07
MARY E. WELTY
RECORDER
MADISON COUNTY, IOWA

Sec. No. ____, Township ____, Range ____

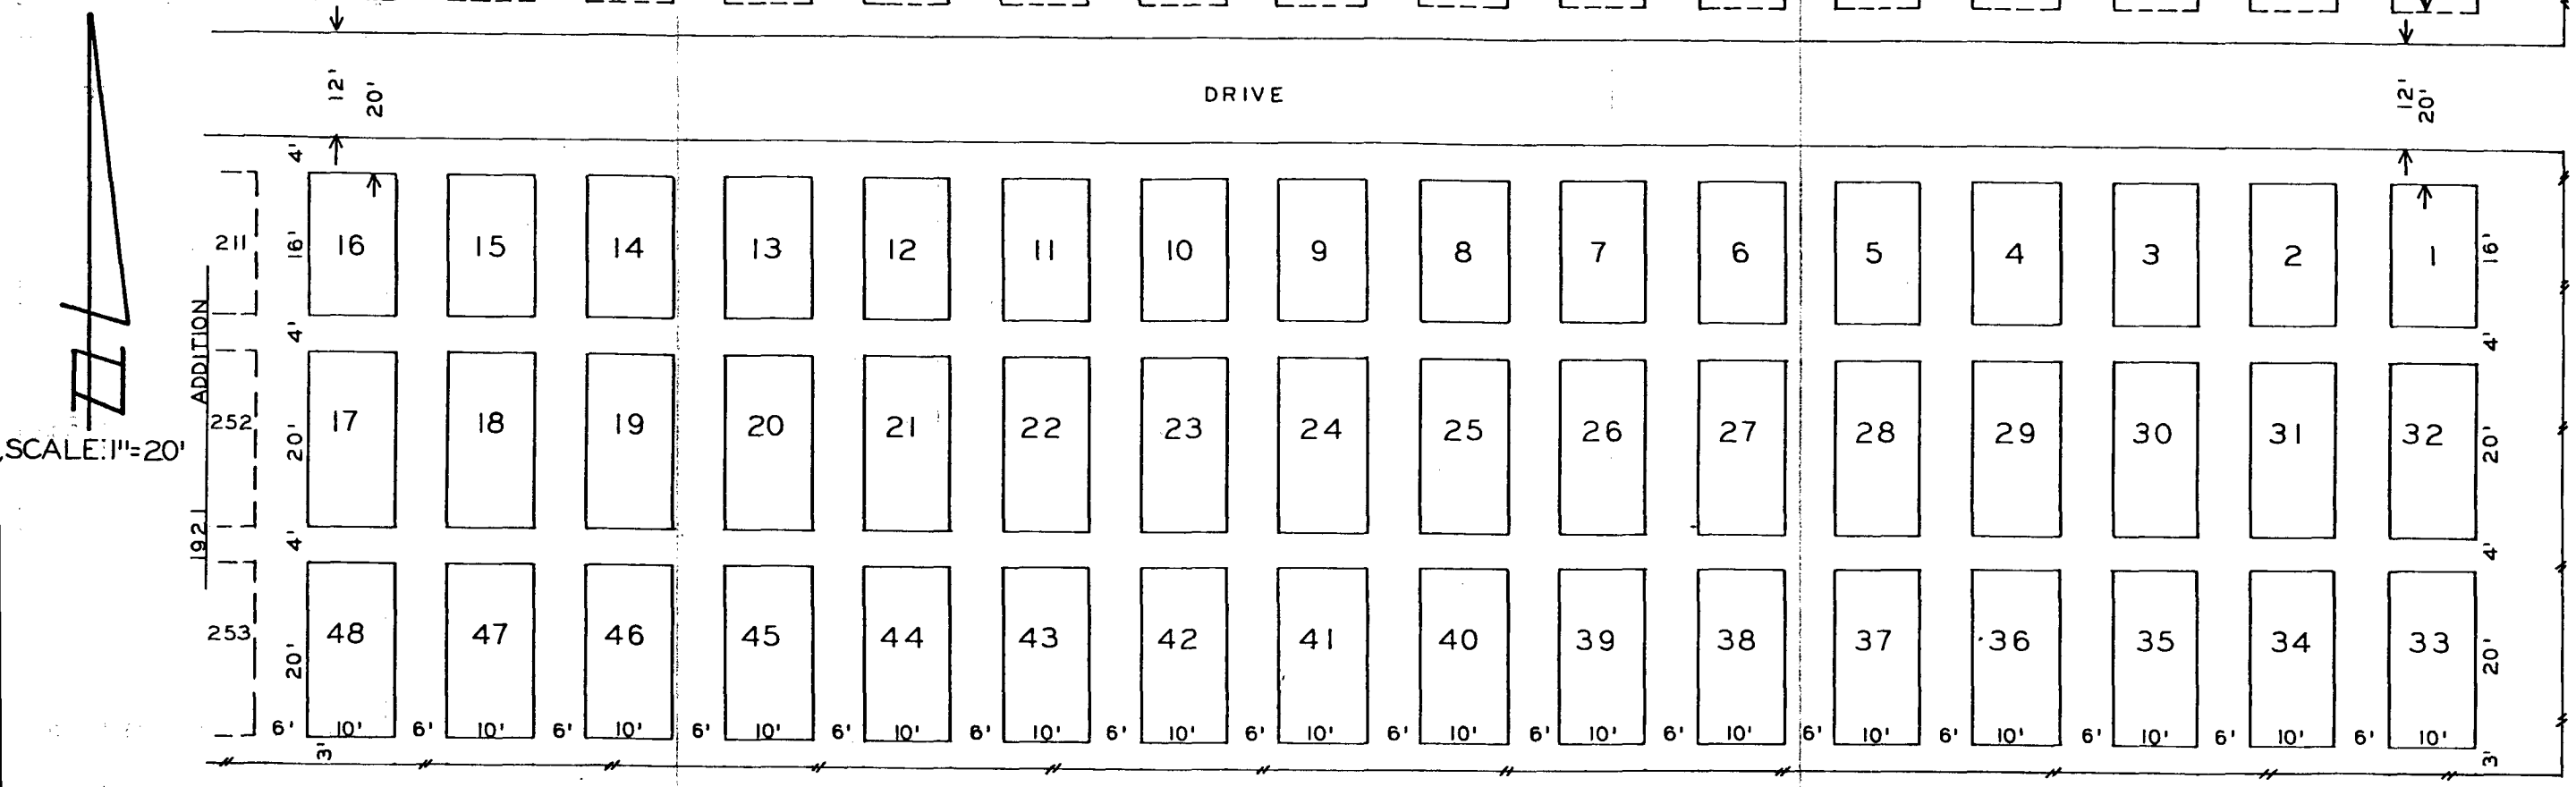

SCALE: 1"=20'

DESCRIPTION:

PLAT OF AN ADDITION TO ST. CHARLES CEMETERY LOCATED IN THE NE.1/4 OF THE SW.1/4 SECTION 23, TOWNSHIP 75 NORTH, RANGE 26 WEST OF THE 5TH P.M. PARCEL JOINS THE SOUTH EDGE OF THE 1966 ADDITION AND THE EAST EDGE OF THE 1921 ADDITION TO ST. CHARLES CEMETERY AND IS DIVIDED INTO 48 LOTS AS SHOWN ON THE ABOVE PLAT.

I hereby certify that this plat, map, survey or report was made by me or under my direct personal supervision and that I am a duly registered Land Surveyor under the laws of the State of Iowa.

Signed J. M. Hochstetler Date Sept. 15 1975

J. M. Hochstetler, P.E., L.S. Iowa Reg. No. 6808

VANCE & HOCHSTETLER
CONSULTING ENGINEERS

99